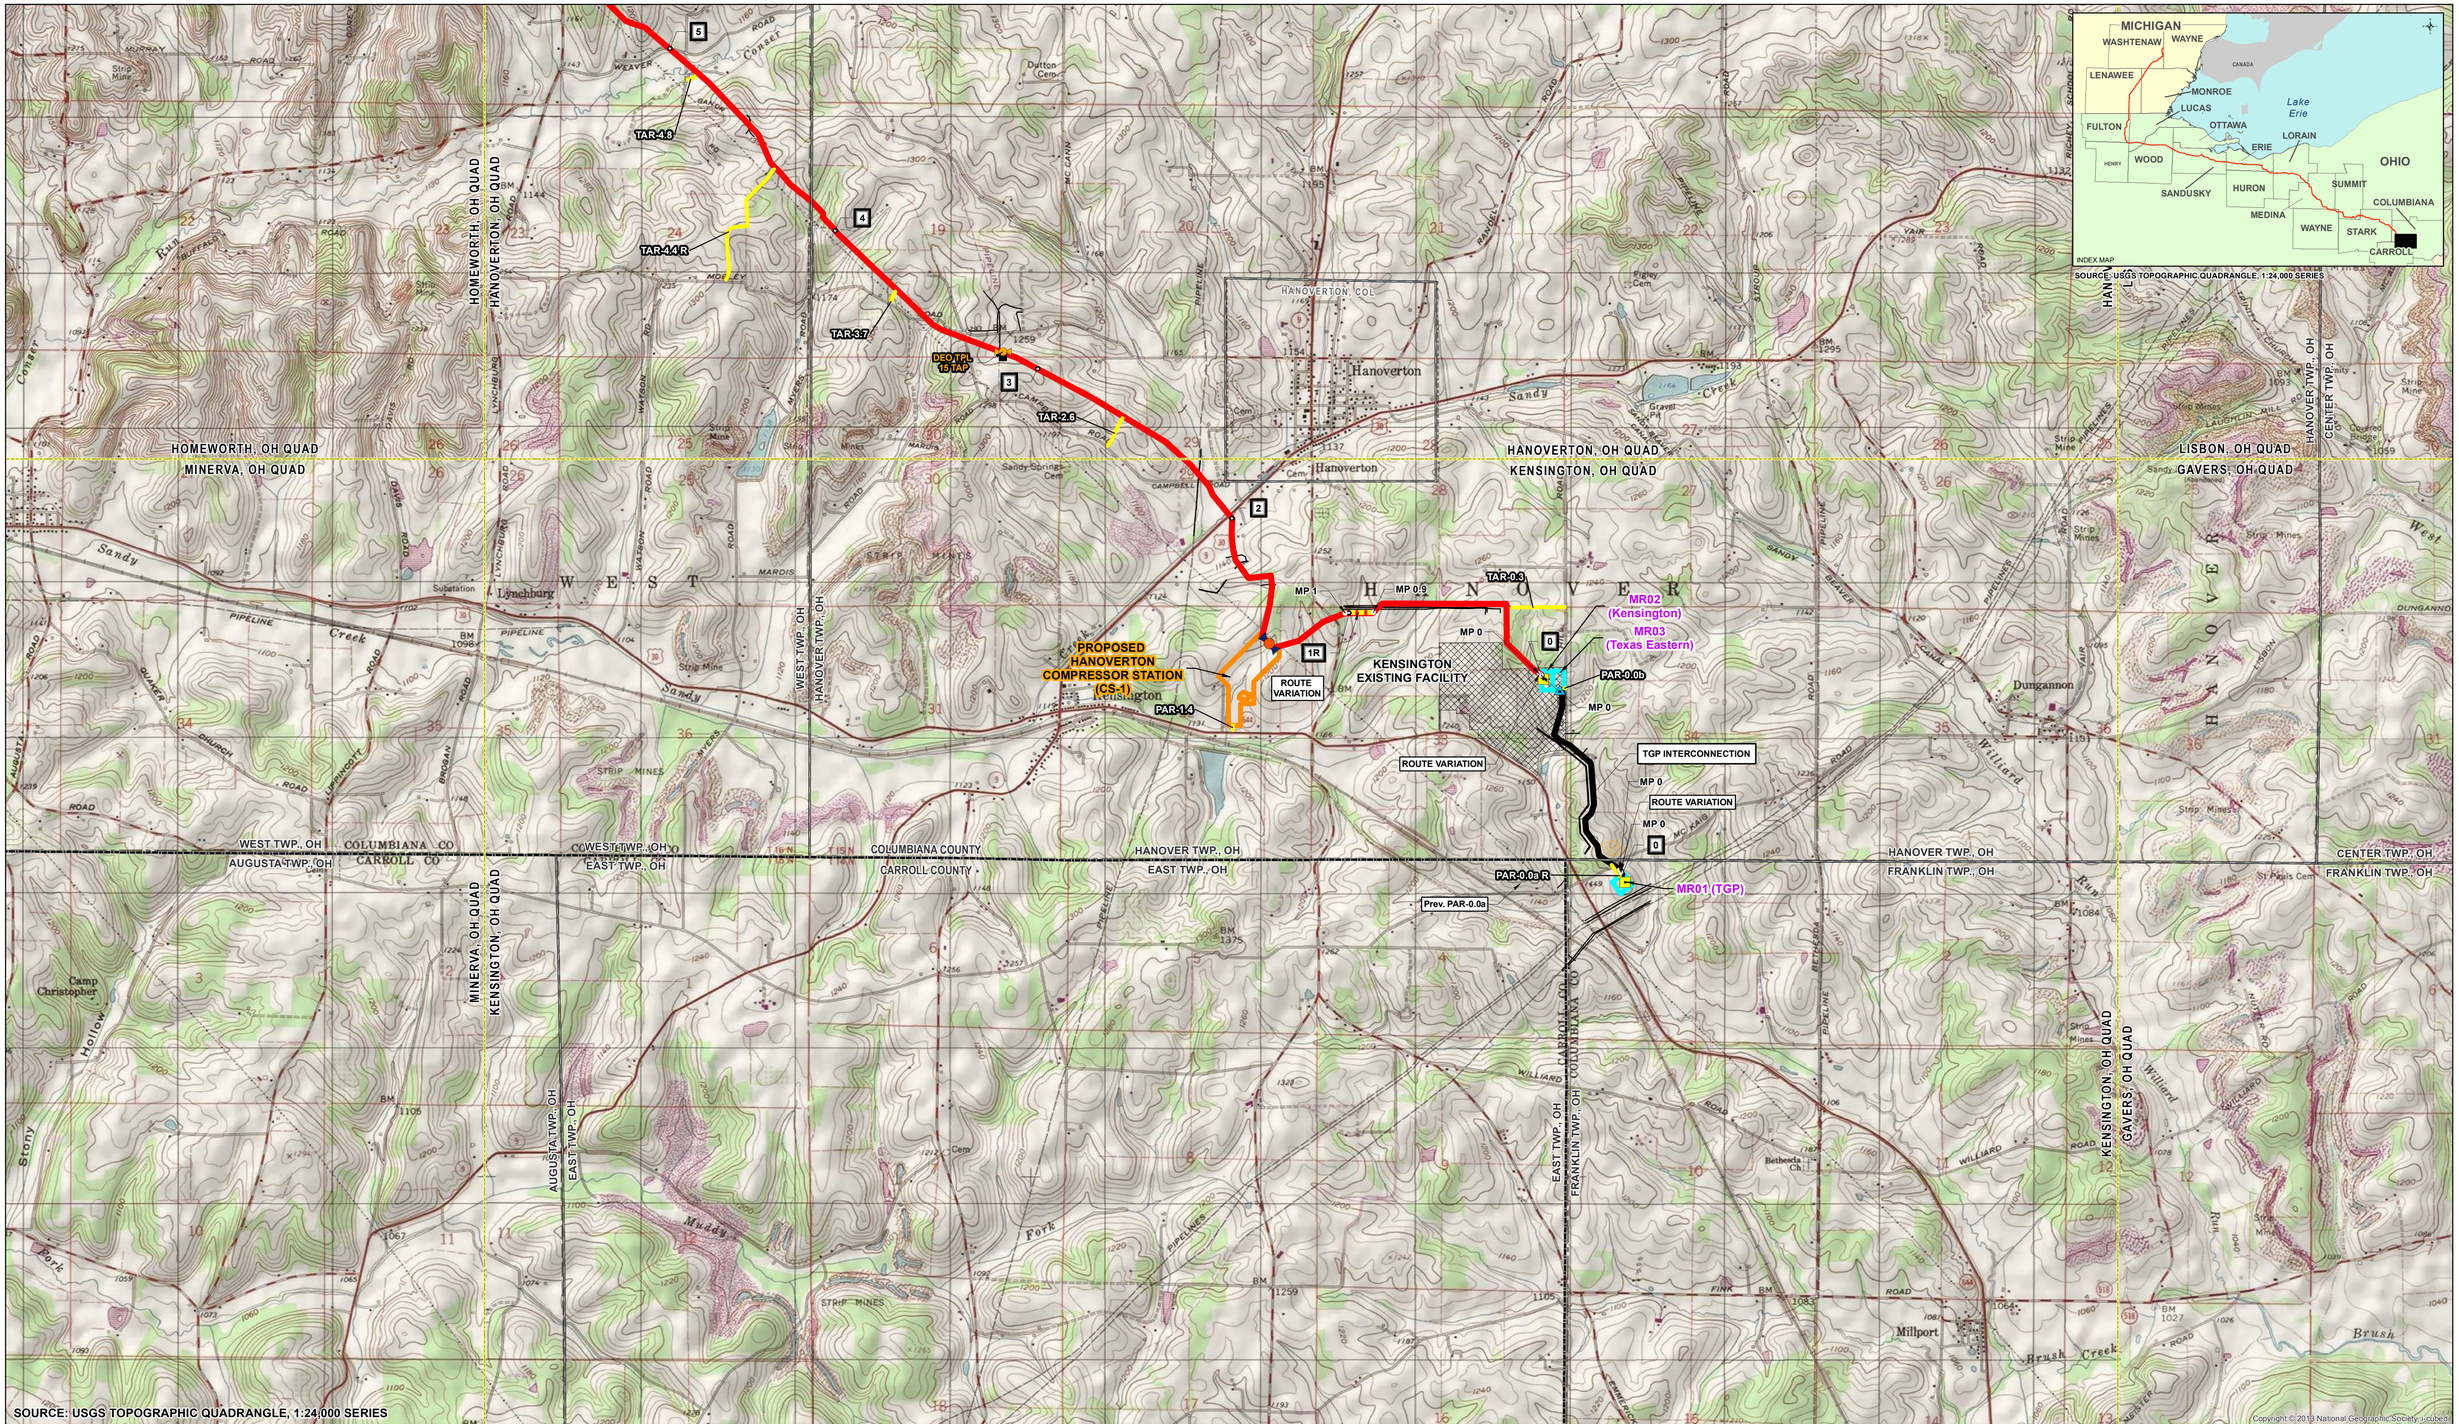


MILE POST | PROPOSED PIPELINE VALVE (W/IN CS) | PROPOSED PIPELINE LAUNCHER | PROPOSED ACCESS ROAD | PROPOSED MAINLINE PIPELINE | EXISTING PIPELINES | PROPOSED COMPRESSOR STATION SITE | PROPOSED WAREYARD | EXISTING FACILITY | COUNTY BOUNDARY

PROPOSED TAP | PROPOSED MAINLINE VALVE | PROPOSED PIPELINE RECEIVER | PROPOSED NEXUS PIPELINE - MAR 2016 ROUTE | PROPOSED INTERCONNECTING PIPELINE | PROPOSED M&R STATION | USGS QUADRANGLE BOUNDARY

2,000 1,000 0 2,000 4,000 FEET

FOR INFORMATIONAL USE ONLY

N W E S

REV	DSN	CHK	APP	DATE	DESCRIPTION

FLUOR

ENGINEERING APPROVALS				
DRAWN BY:	BID		CONSTRUCTION	
TITLE	SIGNATURE	DATE	SIGNATURE	DATE


NEXUS GAS TRANSMISSION PROJECT
PROPOSED PIPELINE
USGS QUAD MAP

NEXUS GAS TRANSMISSION

LOC.

YEAR: 2015 | W.O. | SCALE: 1 " = 2,000 ' | DWG. 1 of 30 | REV. D

Document Path: C:\NWI and Quad Maps\USGS_QUAD_RevD.mxd

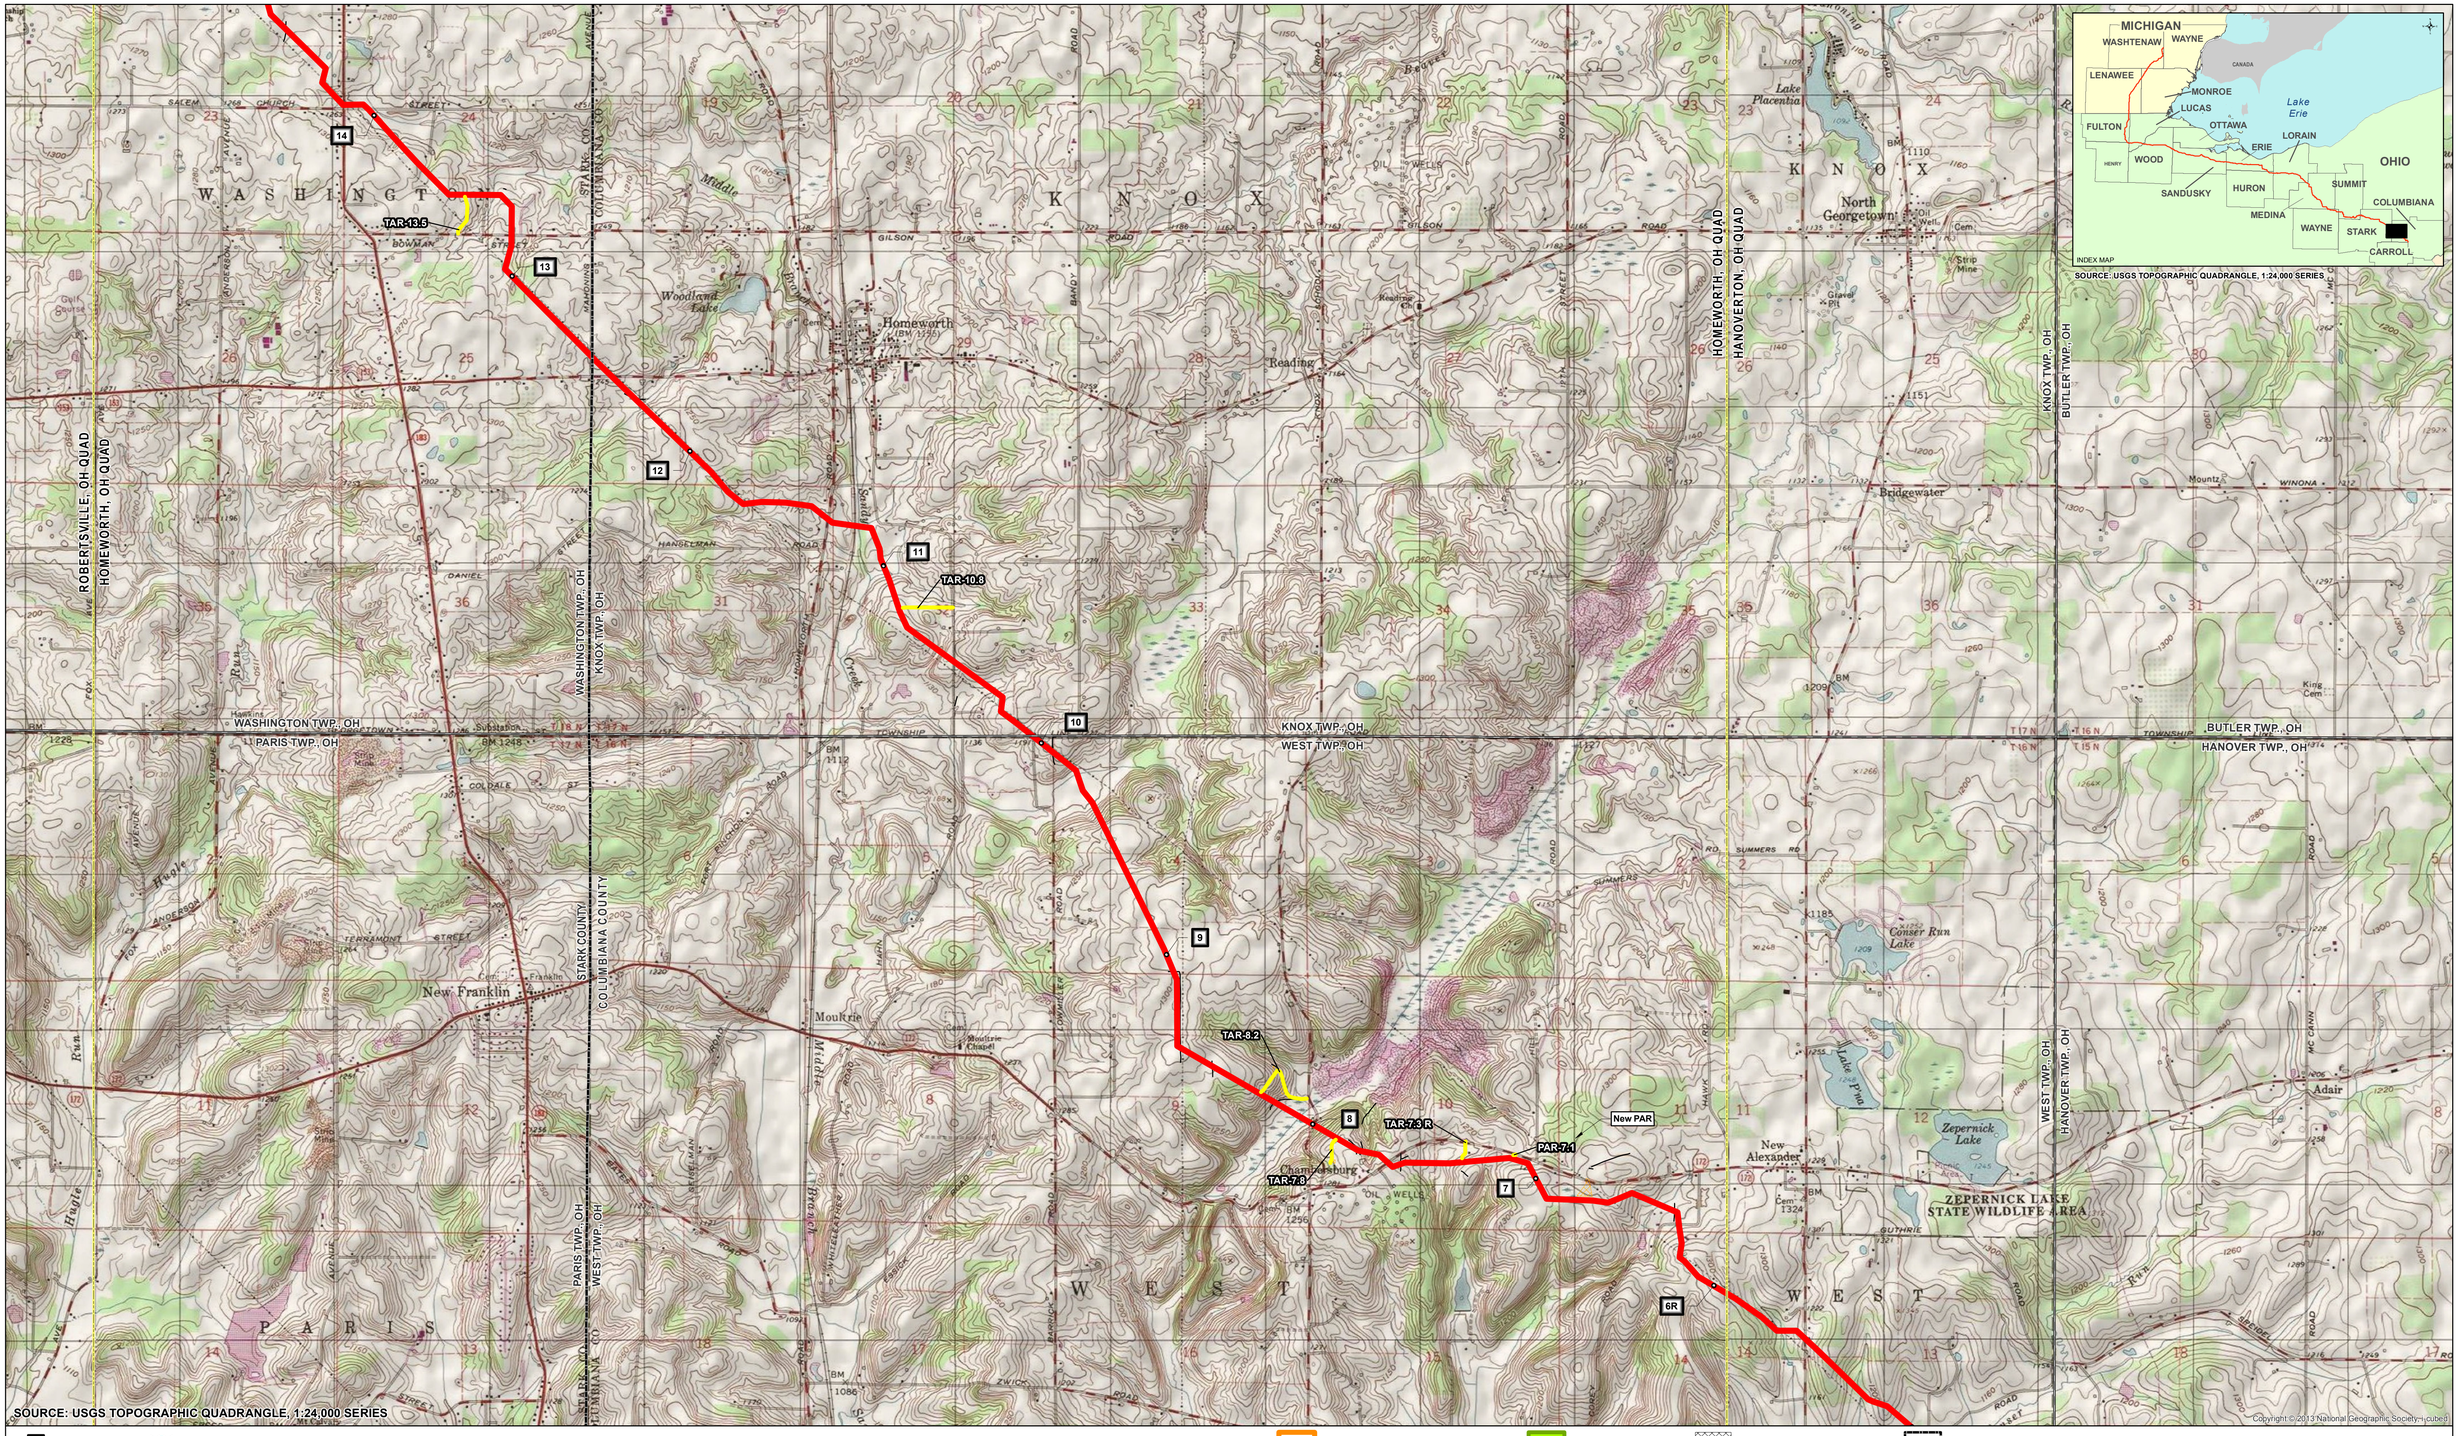

1 MILE POST
PROPOSED TAP
PROPOSED PIPELINE VALVE (W/IN CS)
PROPOSED MAINLINE VALVE
PROPOSED PIPELINE LAUNCHER
PROPOSED PIPELINE RECEIVER
PROPOSED ACCESS ROAD
PROPOSED NEXUS PIPELINE - MAR 2016 ROUTE
PROPOSED MAINLINE PIPELINE
PROPOSED INTERCONNECTING PIPELINE
EXISTING PIPELINES
PROPOSED COMPRESSOR STATION SITE
PROPOSED M&R STATION
PROPOSED WAREYARD
EXISTING FACILITY
USGS QUADRANGLE BOUNDARY
COUNTY BOUNDARY

2,000 1,000 0 2,000 4,000 FEET

FOR INFORMATIONAL USE ONLY

N W E S

REV	DSN	CHK	APP	DATE	DESCRIPTION

FLUOR

ENGINEERING APPROVALS				
DRAWN BY:	BID		CONSTRUCTION	
TITLE	SIGNATURE	DATE	SIGNATURE	DATE


NEXUS GAS TRANSMISSION PROJECT
PROPOSED PIPELINE
USGS QUAD MAP

NEXUS GAS TRANSMISSION

LOC.

YEAR: 2015	W.O.	SCALE: 1 " = 2,000 '	DWG. 2 of 30	REV. D

Document Path: C:\NWI and Quad Maps\USGS_QUAD_RevD.mxd

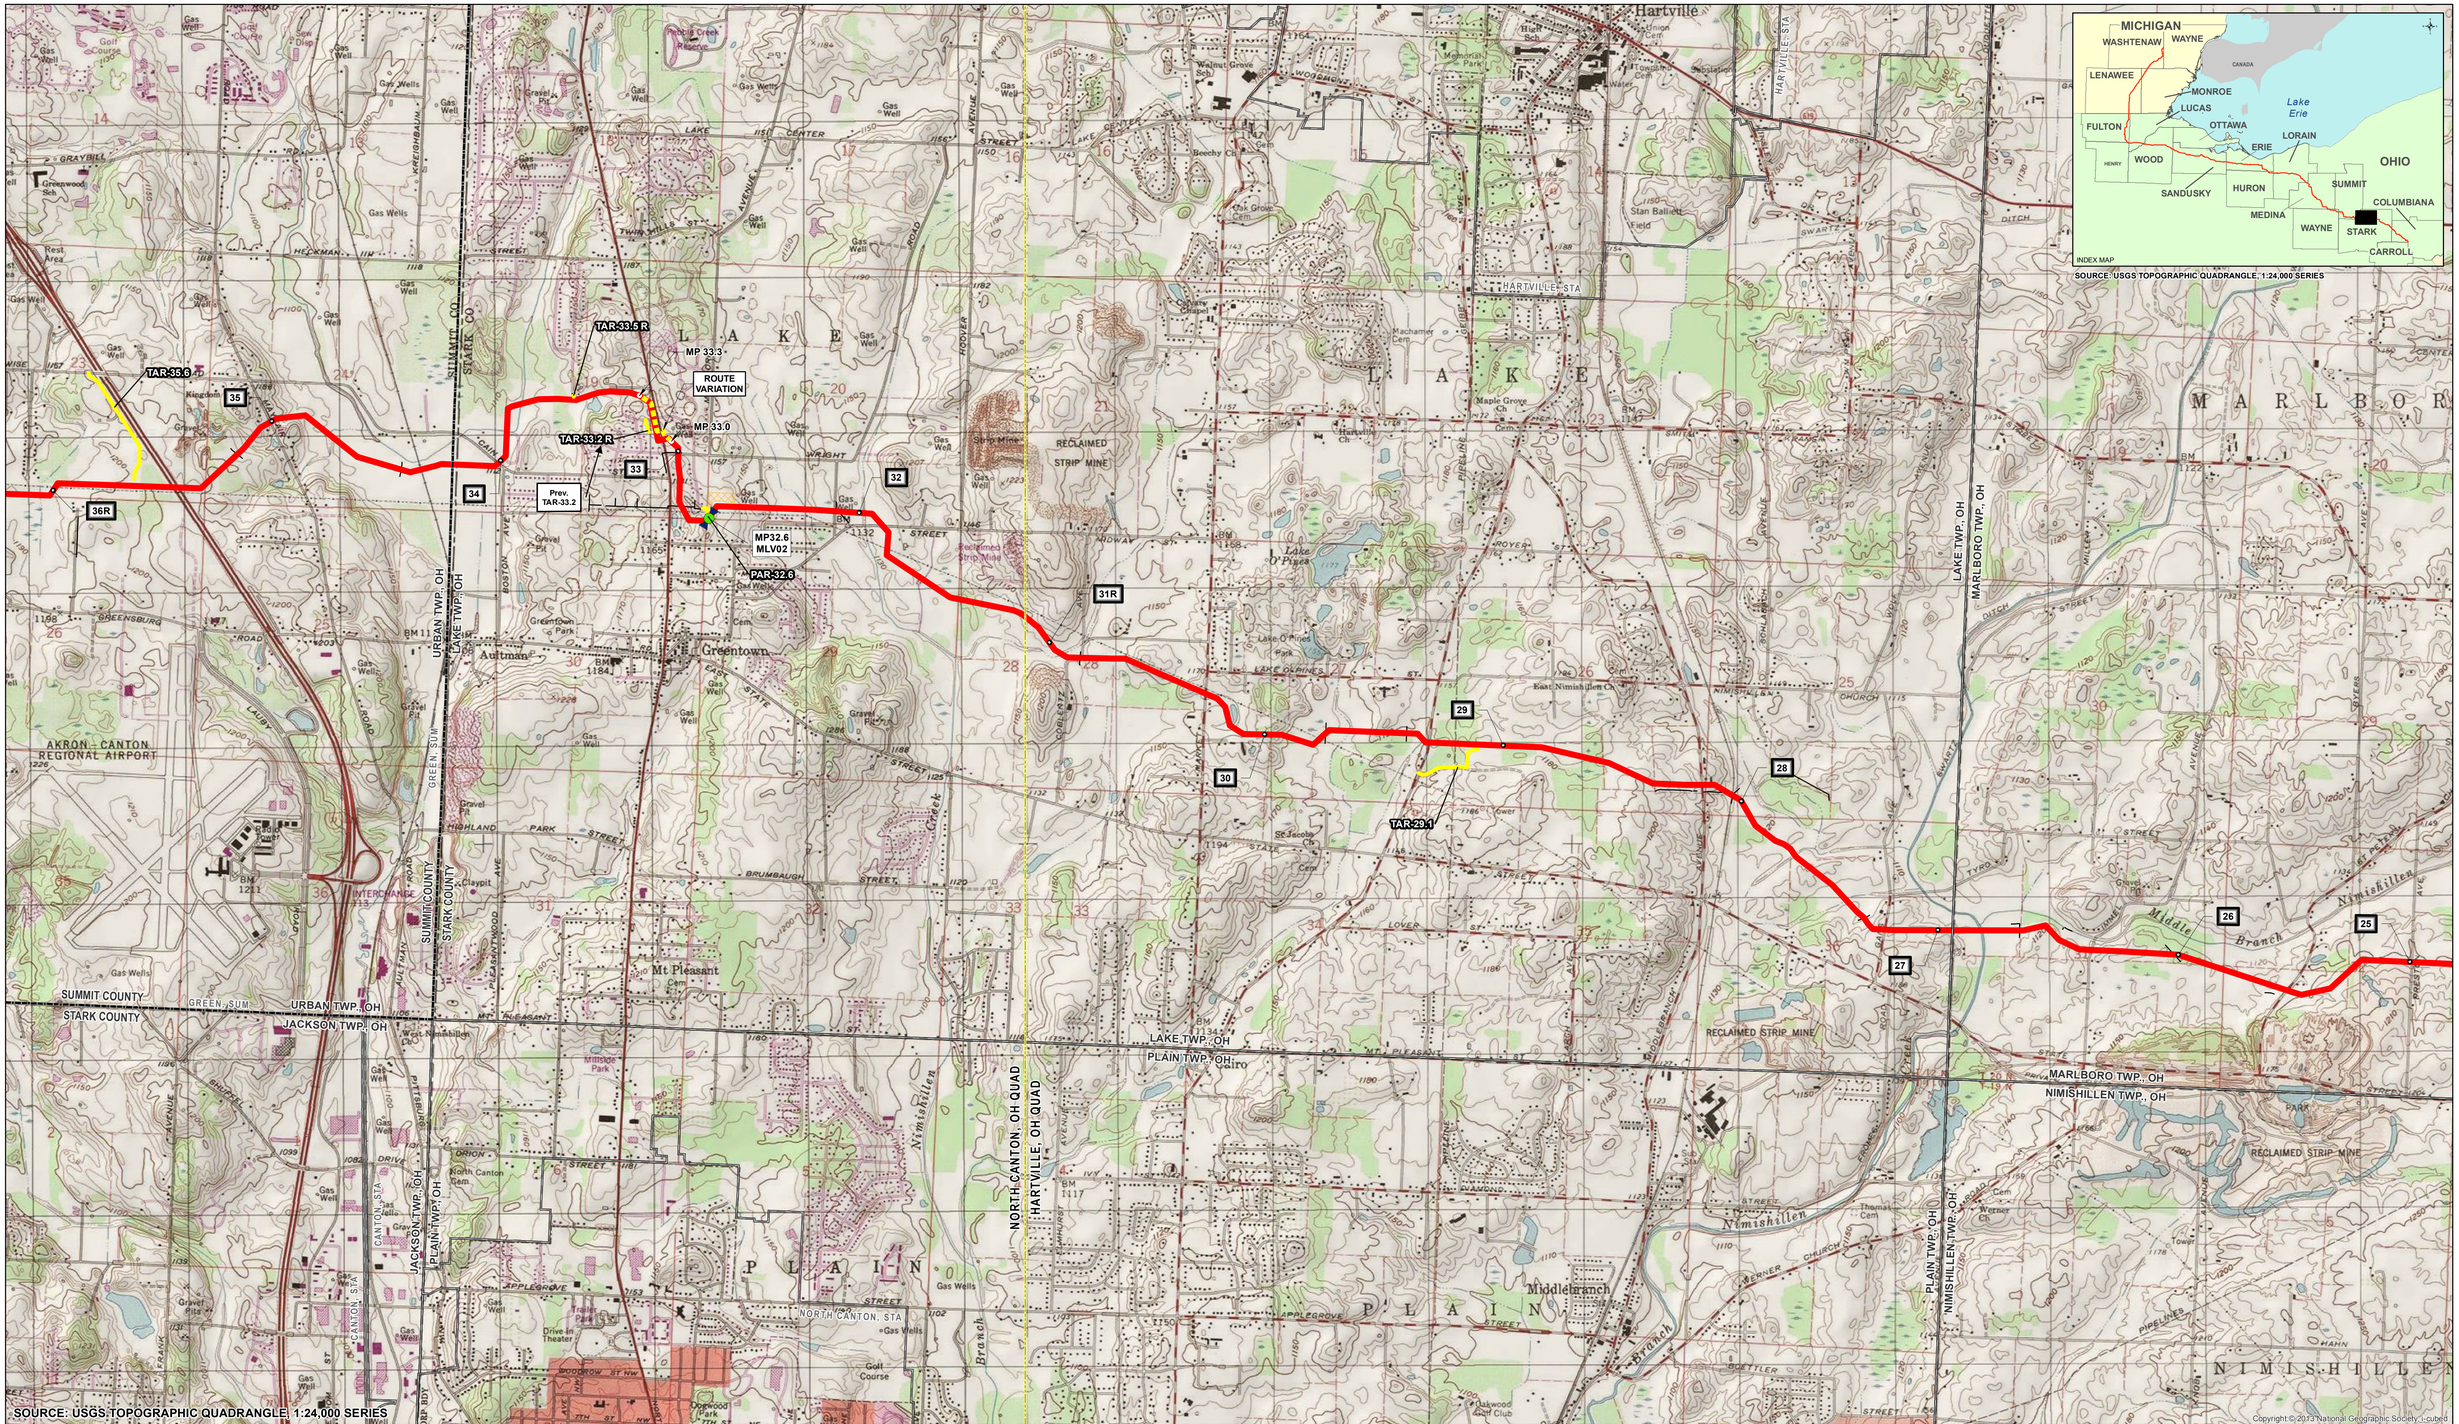

SOURCE: USGS TOPOGRAPHIC QUADRANGLE, 1:24,000 SERIES

MILE POST | PROPOSED PIPELINE VALVE (W/IN CS) | PROPOSED PIPELINE LAUNCHER | PROPOSED ACCESS ROAD | PROPOSED MAINLINE PIPELINE | EXISTING PIPELINES | PROPOSED COMPRESSOR STATION SITE | PROPOSED WAREYARD | EXISTING FACILITY | COUNTY BOUNDARY

PROPOSED TAP | PROPOSED MAINLINE VALVE | PROPOSED PIPELINE RECEIVER | PROPOSED NEXUS PIPELINE - MAR 2016 ROUTE | PROPOSED INTERCONNECTING PIPELINE | PROPOSED M&R STATION | USGS QUADRANGLE BOUNDARY

FEET
2,000 1,000 0 2,000 4,000

FOR INFORMATIONAL USE ONLY

N W E S

REV	DSN	CHK	APP	DATE	DESCRIPTION

FLUOR

ENGINEERING APPROVALS

DRAWN BY:	BID		CONSTRUCTION	
TITLE	SIGNATURE	DATE	SIGNATURE	DATE


NEXUS GAS TRANSMISSION PROJECT
PROPOSED PIPELINE
USGS QUAD MAP

NEXUS GAS TRANSMISSION

LOC.

YEAR: 2015 | W.O. | SCALE: 1 " = 2,000 ' | DWG. 4 of 30 | REV. D

Document Path: C:\NWI and Quad Maps\USGS_QUAD_RevD.mxd

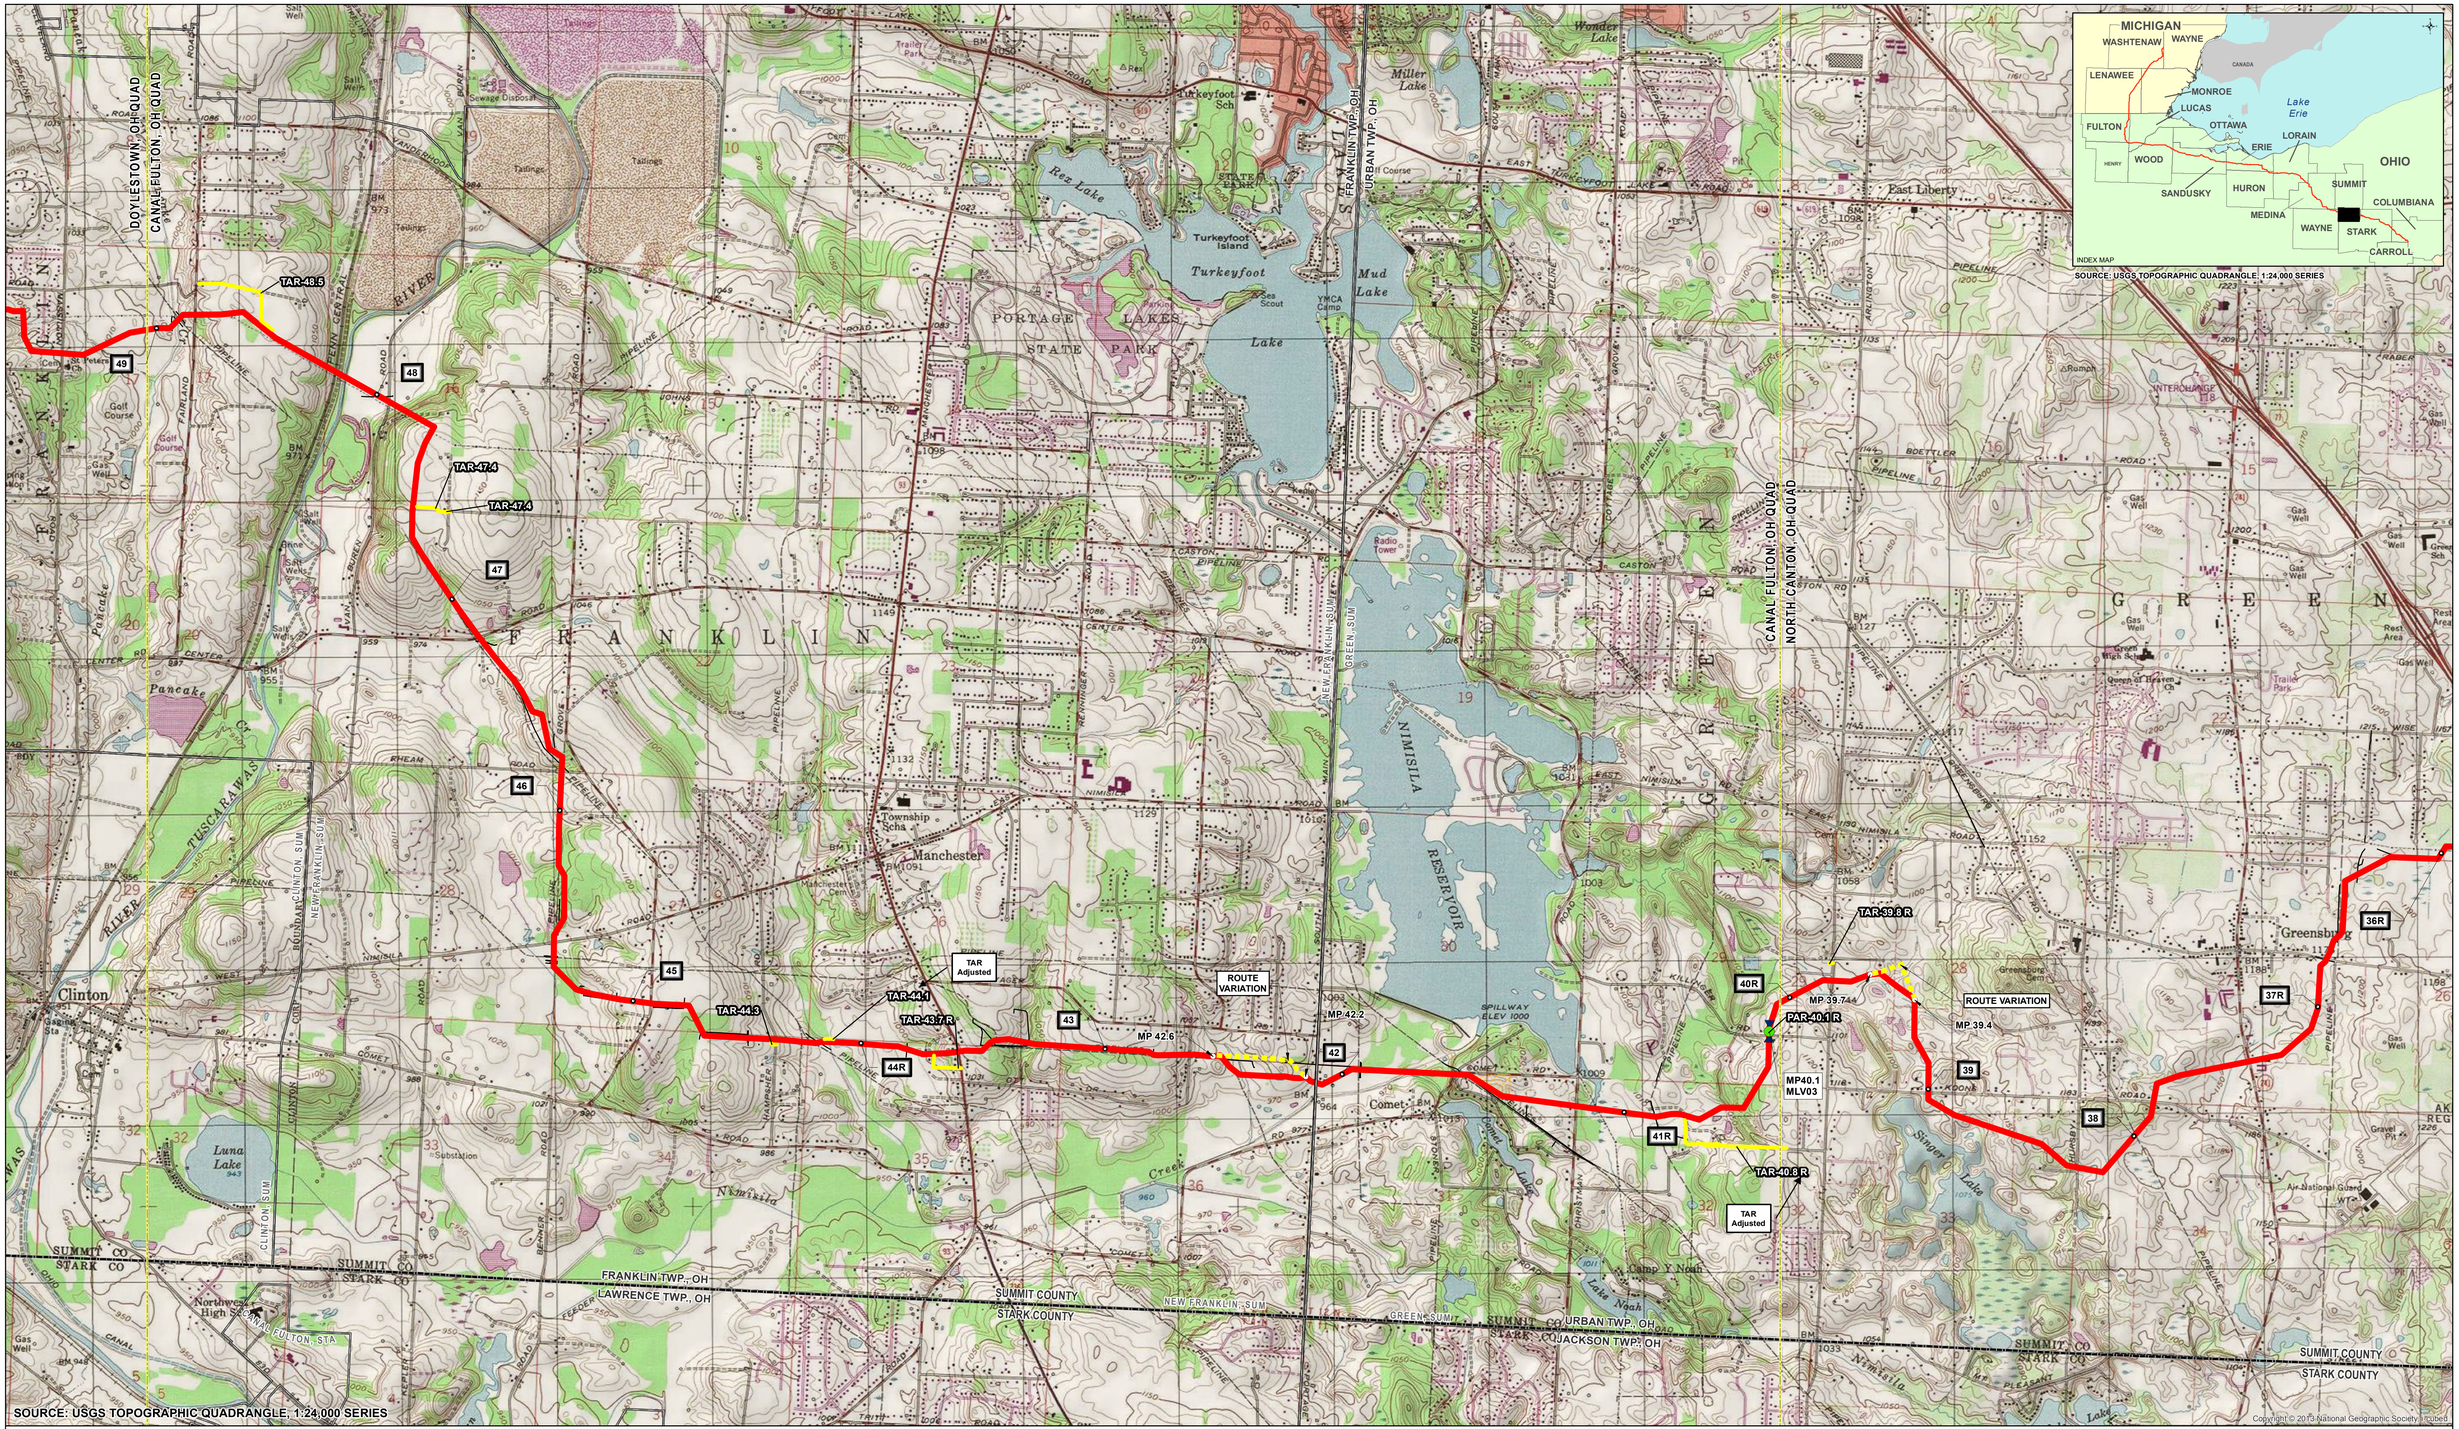

MILE POST | PROPOSED PIPELINE VALVE (W/IN CS) | PROPOSED PIPELINE LAUNCHER | PROPOSED ACCESS ROAD | PROPOSED MAINLINE PIPELINE | EXISTING PIPELINES | PROPOSED COMPRESSOR STATION SITE | PROPOSED WAREYARD | EXISTING FACILITY | COUNTY BOUNDARY

PROPOSED TAP | PROPOSED MAINLINE VALVE | PROPOSED PIPELINE RECEIVER | PROPOSED NEXUS PIPELINE - MAR 2016 ROUTE | PROPOSED INTERCONNECTING PIPELINE | PROPOSED M&R STATION | USGS QUADRANGLE BOUNDARY

2,000 1,000 0 2,000 4,000 FEET

FOR INFORMATIONAL USE ONLY

N W E S

REV	DSN	CHK	APP	DATE	DESCRIPTION

FLUOR.

ENGINEERING APPROVALS

DRAWN BY:	BID		CONSTRUCTION	
TITLE	SIGNATURE	DATE	SIGNATURE	DATE

NEXUS GAS TRANSMISSION PROJECT
PROPOSED PIPELINE
USGS QUAD MAP

NEXUS GAS TRANSMISSION

LOC.

YEAR: 2015 | W.O. | SCALE: 1 " = 2,000 ' | DWG. 5 of 30 | REV. D

Document Path: C:\NWI and Quad Maps\USGS_QUAD_RevD.mxd



1 MILE POST
PROPOSED TAP
PROPOSED PIPELINE VALVE (W/IN CS)
PROPOSED MAINLINE VALVE
PROPOSED PIPELINE LAUNCHER
PROPOSED PIPELINE RECEIVER
PROPOSED ACCESS ROAD
PROPOSED NEXUS PIPELINE - MAR 2016 ROUTE
PROPOSED MAINLINE PIPELINE
PROPOSED INTERCONNECTING PIPELINE
EXISTING PIPELINES
PROPOSED COMPRESSOR STATION SITE
PROPOSED M&R STATION
PROPOSED WAREYARD
EXISTING FACILITY
USGS QUADRANGLE BOUNDARY
COUNTY BOUNDARY

2,000 1,000 0 2,000 4,000 FEET

FOR INFORMATIONAL USE ONLY

N W E S

REV	DSN	CHK	APP	DATE	DESCRIPTION

FLUOR

ENGINEERING APPROVALS				
DRAWN BY:	BID		CONSTRUCTION	
TITLE	SIGNATURE	DATE	SIGNATURE	DATE


NEXUS GAS TRANSMISSION PROJECT
PROPOSED PIPELINE
USGS QUAD MAP

NEXUS GAS TRANSMISSION

LOC.

YEAR: 2015 | W.O. | SCALE: 1 " = 2,000 ' | DWG. 6 of 30 | REV. D

Document Path: C:\NWI and Quad Maps\USGS_QUAD_RevD.mxd

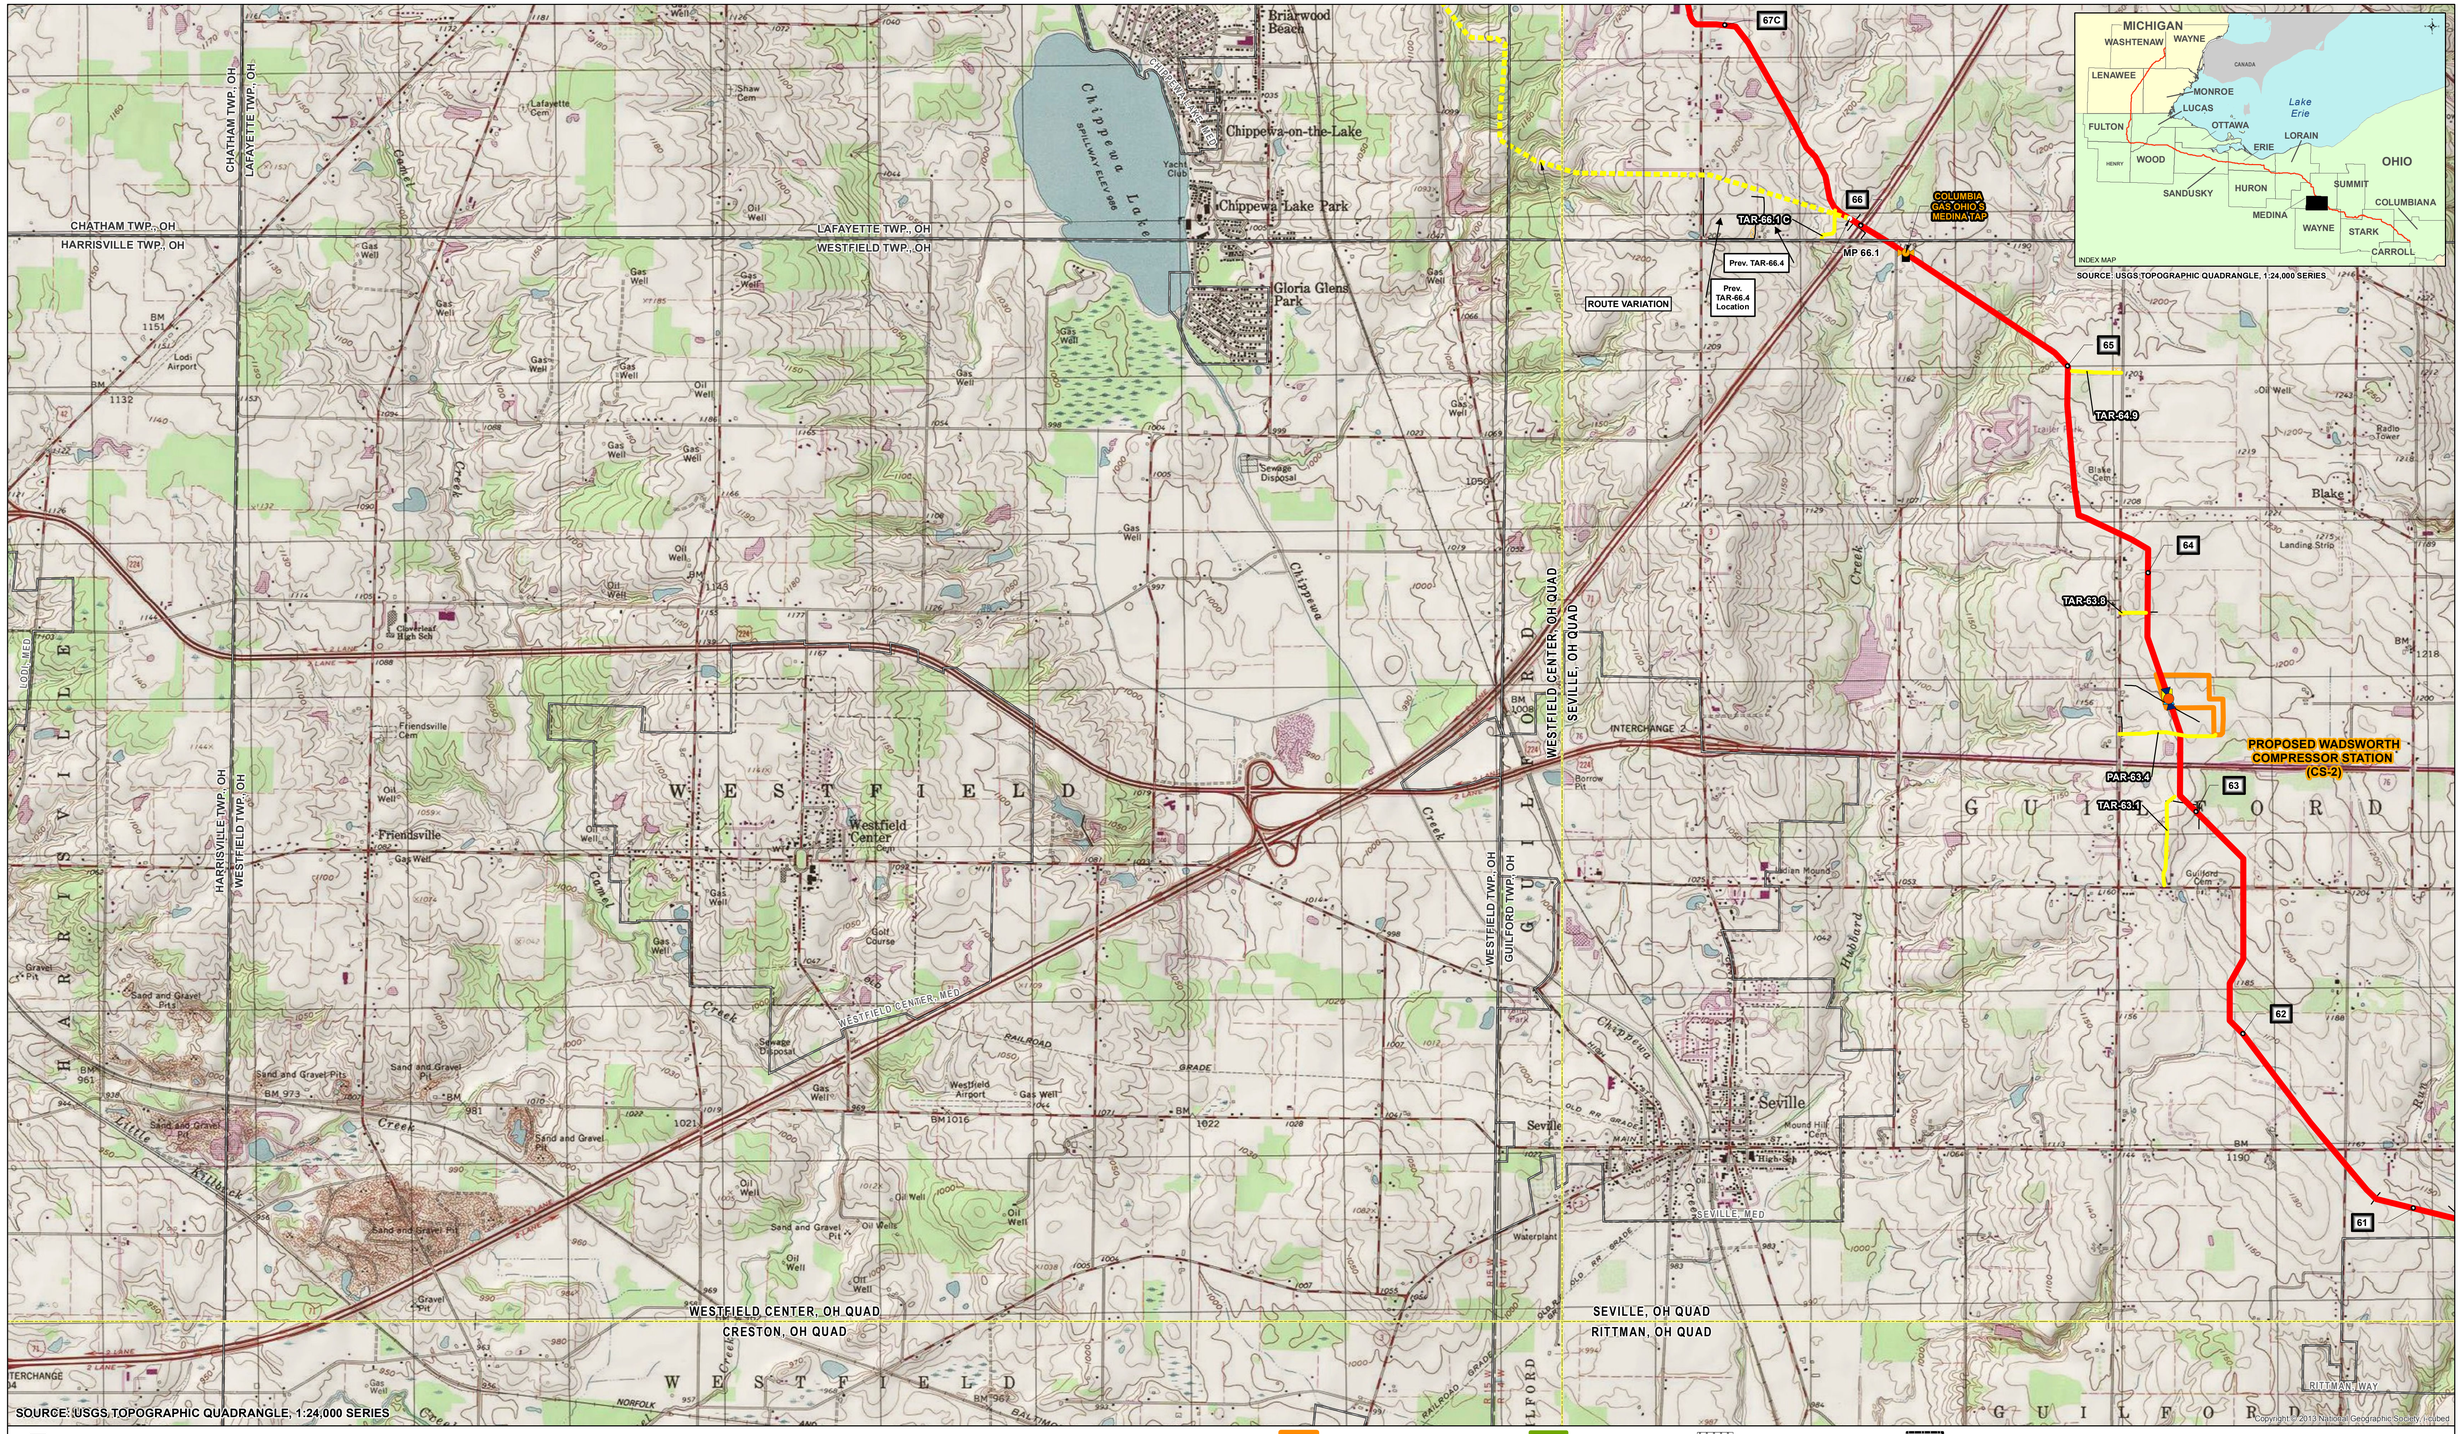

MILE POST | PROPOSED PIPELINE VALVE (W/IN CS) | PROPOSED PIPELINE LAUNCHER | PROPOSED ACCESS ROAD | PROPOSED MAINLINE PIPELINE | EXISTING PIPELINES | PROPOSED COMPRESSOR STATION SITE | PROPOSED WAREYARD | EXISTING FACILITY | COUNTY BOUNDARY

PROPOSED TAP | PROPOSED MAINLINE VALVE | PROPOSED PIPELINE RECEIVER | PROPOSED NEXUS PIPELINE - MAR 2016 ROUTE | PROPOSED INTERCONNECTING PIPELINE | PROPOSED M&R STATION | USGS QUADRANGLE BOUNDARY

2,000 1,000 0 2,000 4,000 FEET

FOR INFORMATIONAL USE ONLY

N W E S

REV	DSN	CHK	APP	DATE	DESCRIPTION

FLUOR

ENGINEERING APPROVALS

DRAWN BY:	BID		CONSTRUCTION	
TITLE	SIGNATURE	DATE	SIGNATURE	DATE

NEXUS GAS TRANSMISSION PROJECT
PROPOSED PIPELINE
USGS QUAD MAP

NEXUS GAS TRANSMISSION

LOC.

YEAR: 2015 | W.O. | SCALE: 1 " = 2,000 ' | DWG. 7 of 30 | REV. D

Document Path: C:\NWI and Quad Maps\USGS_QUAD_RevD.mxd

COLUMBIA GAS OHIO 'N MEDINA TAP

New PAR

PAR-74.1

MP74.4
MLV06

MLV06 Prev. Location MP 71.8

TAR-73.6

MP 73.4

ROUTE VARIATION

MP 73.3

TAR-73.1

MP 72.5

PAR-71.8 Removed

Prev. Location MLV06

TAR-70.8a Removed

TAR-70.8b Removed

TAR-70.9 Removed

ROUTE VARIATION

TAR-70.1 R Removed

TAR-69.4 C

TAR-69.6 R Removed

New TAR

TAR-68.6 Removed

TAR-68.3 Removed

New TAR

TAR-70.5 C

New TAR

TAR-67.3b C

TAR-67.3a C

New TAR

75 74 73R 72C 71C 70C 69C 68C 67C

LITCHFIELD TWP., OH
YORK TWP., OH
CHATHAM TWP., OH
LAFAYETTE TWP., OH
MEDINA TWP., OH
MONTVILLE TWP., OH
WESTFIELD CENTER, OH QUAD
MALLET CREEK, OH QUAD
MEDINA, OH QUAD
SEVILLE, OH QUAD

CHATHAM
LAFAYETTE
MEDINA
MONTVILLE

MICHIGAN
WASHTENAW
WAYNE
LENAWEE
MONROE
LUCAS
FULTON
OTTAWA
ERIE
LORAIN
HENRY
WOOD
SANDUSKY
HURON
SUMMIT
MEDINA
WAYNE
STARK
COLUMBIANA
CARROLL
OHIO
Lake Erie
CANADA
INDEX MAP

SOURCE: USGS TOPOGRAPHIC QUADRANGLE, 1:24,000 SERIES

© Copyright © 2013 National Geographic Society, i-cubed

MILE POST
PROPOSED TAP
PROPOSED PIPELINE VALVE (W/IN CS)
PROPOSED MAINLINE VALVE
PROPOSED PIPELINE LAUNCHER
PROPOSED PIPELINE RECEIVER
PROPOSED ACCESS ROAD
PROPOSED NEXUS PIPELINE - MAR 2016 ROUTE
PROPOSED MAINLINE PIPELINE
PROPOSED INTERCONNECTING PIPELINE
EXISTING PIPELINES
PROPOSED COMPRESSOR STATION SITE
PROPOSED M&R STATION
PROPOSED WAREYARD
EXISTING FACILITY
USGS QUADRANGLE BOUNDARY
COUNTY BOUNDARY

2,000 1,000 0 2,000 4,000 FEET

FOR INFORMATIONAL USE ONLY

N W E S

REV	DSN	CHK	APP	DATE	DESCRIPTION

FLUOR

ENGINEERING APPROVALS				
DRAWN BY:	BID		CONSTRUCTION	
TITLE	SIGNATURE	DATE	SIGNATURE	DATE


NEXUS GAS TRANSMISSION PROJECT
PROPOSED PIPELINE
USGS QUAD MAP

NEXUS GAS TRANSMISSION

LOC.

YEAR: 2015 | W.O. | SCALE: 1 " = 2,000 ' | DWG. 8 of 30 | REV. D

Document Path: C:\NWI and Quad Maps\USGS_QUAD_RevD.mxd

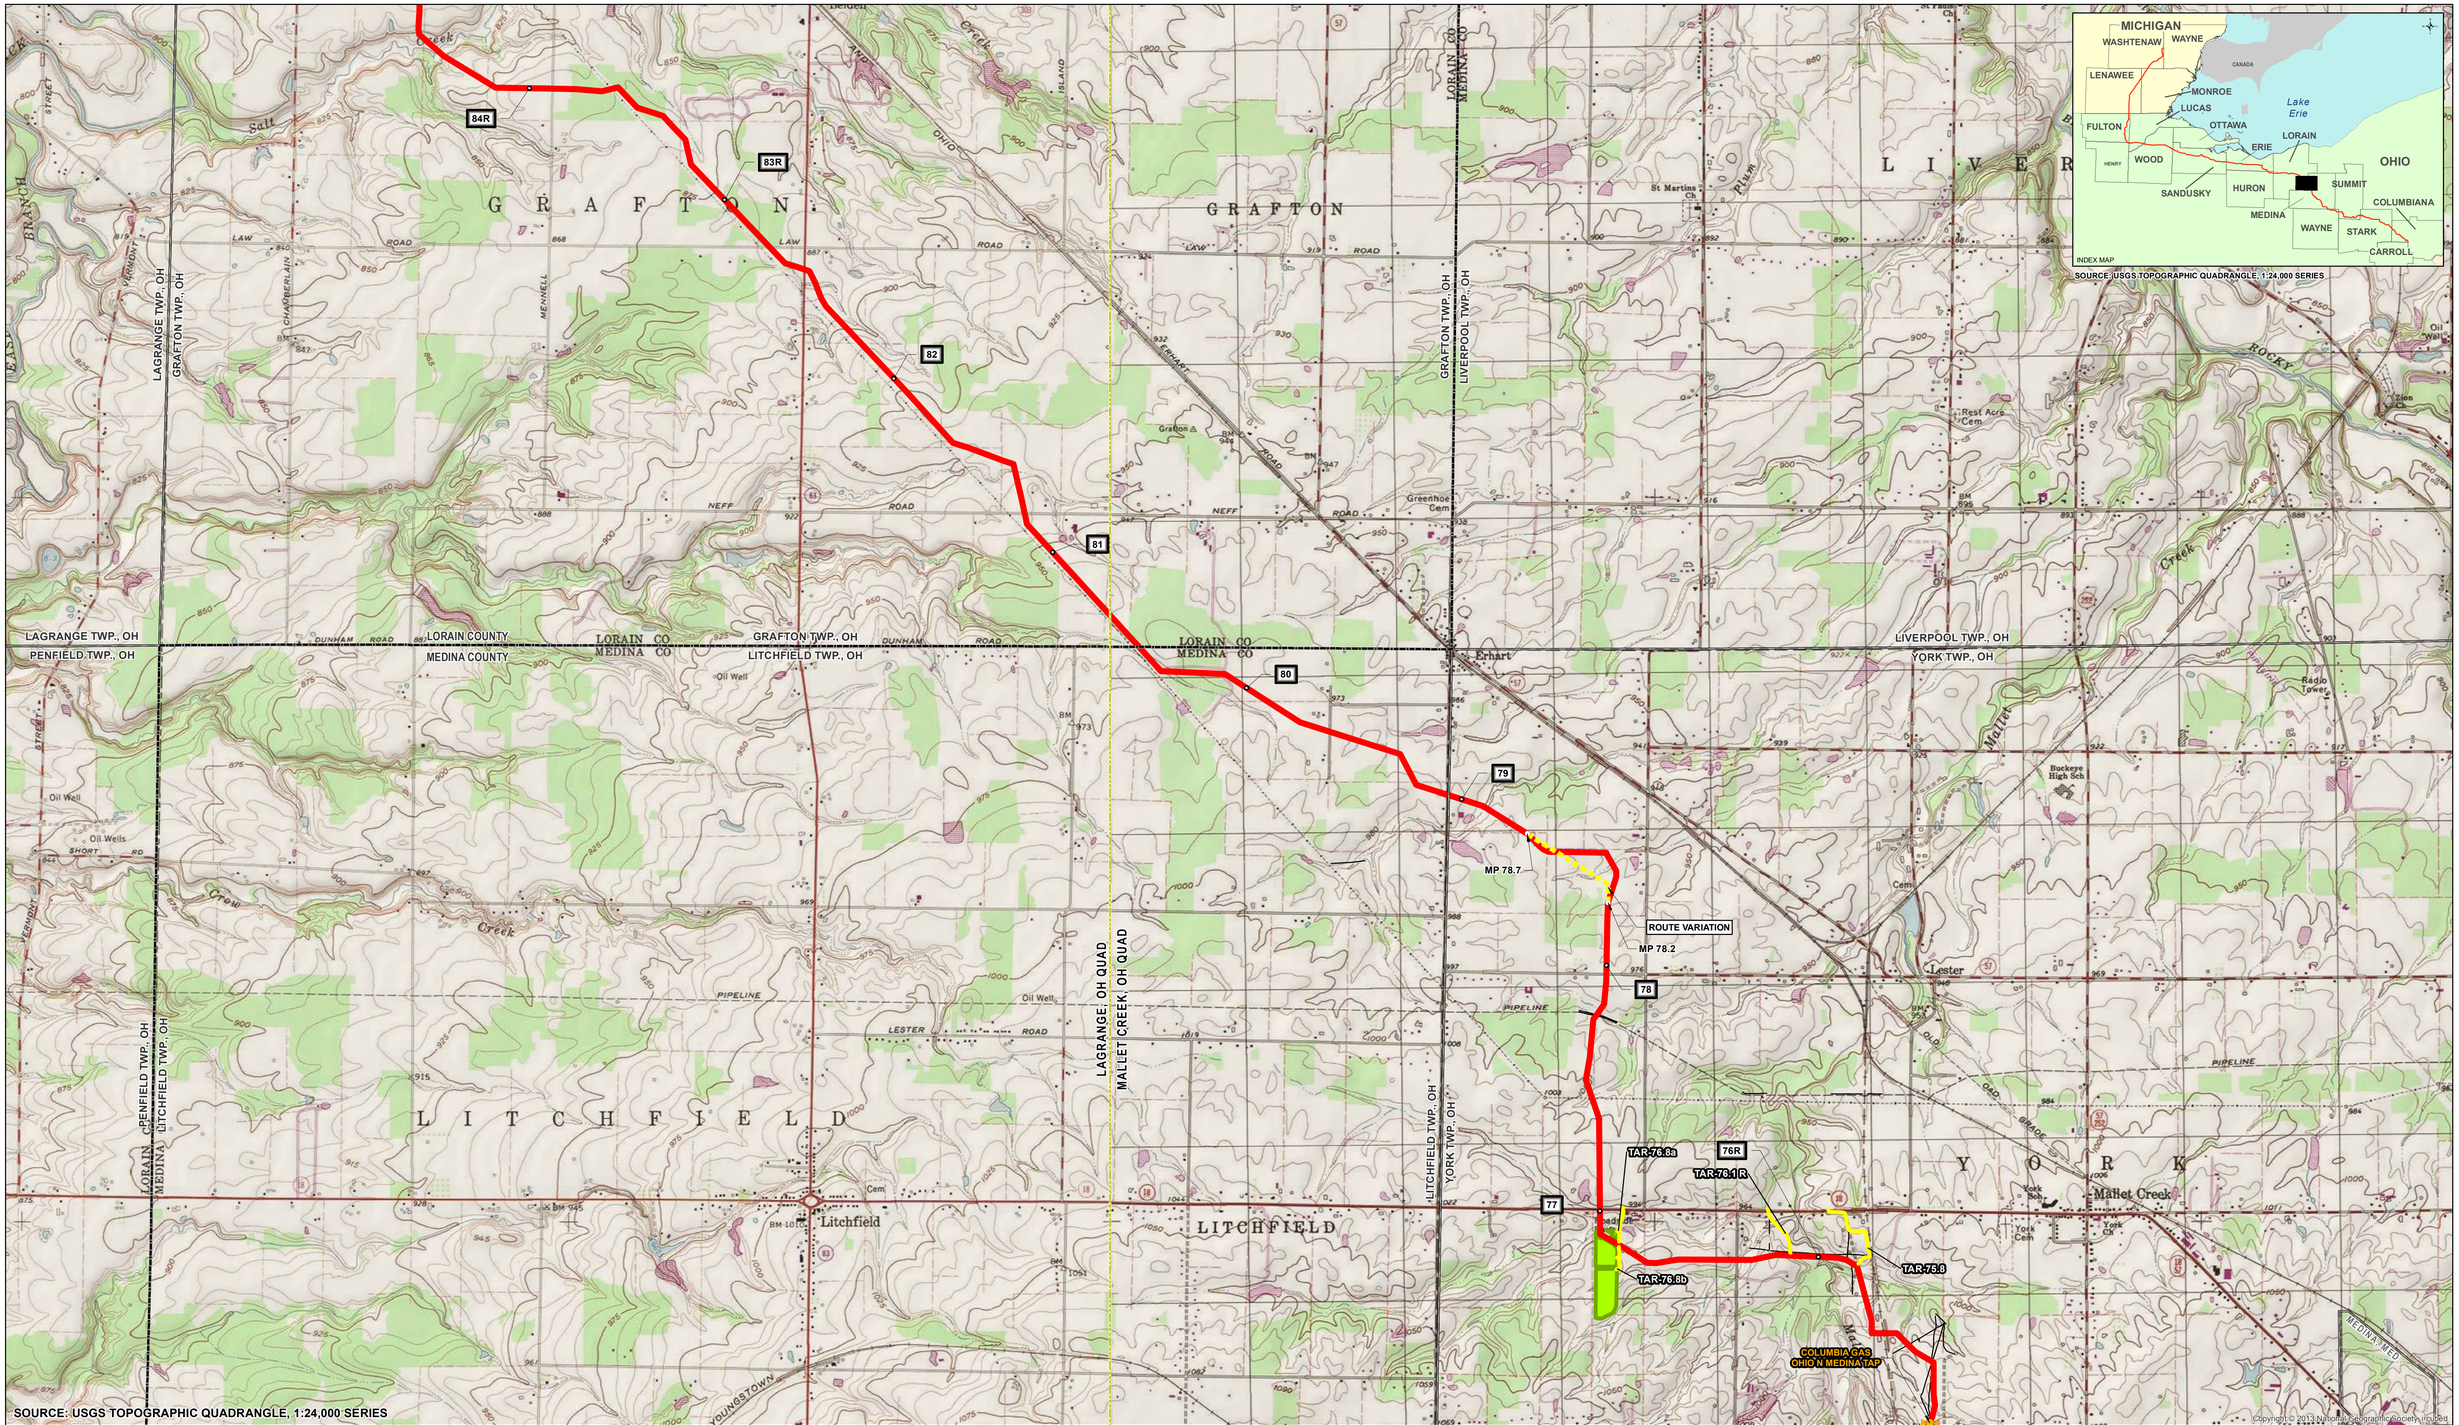

1 MILE POST
PROPOSED TAP
PROPOSED PIPELINE VALVE (W/IN CS)
PROPOSED MAINLINE VALVE
PROPOSED PIPELINE LAUNCHER
PROPOSED PIPELINE RECEIVER
PROPOSED ACCESS ROAD
PROPOSED NEXUS PIPELINE - MAR 2016 ROUTE
PROPOSED MAINLINE PIPELINE
PROPOSED INTERCONNECTING PIPELINE
EXISTING PIPELINES
PROPOSED COMPRESSOR STATION SITE
PROPOSED M&R STATION
PROPOSED WAREYARD
USGS QUADRANGLE BOUNDARY
EXISTING FACILITY
COUNTY BOUNDARY

2,000 1,000 0 2,000 4,000 FEET

FOR INFORMATIONAL USE ONLY

N W E S

REV	DSN	CHK	APP	DATE	DESCRIPTION

FLUOR

ENGINEERING APPROVALS				
DRAWN BY:	BID		CONSTRUCTION	
TITLE	SIGNATURE	DATE	SIGNATURE	DATE

NEXUS GAS TRANSMISSION PROJECT
PROPOSED PIPELINE
USGS QUAD MAP

NEXUS GAS TRANSMISSION

LOC.

YEAR: 2015 | W.O. | SCALE: 1 " = 2,000 ' | DWG. 9 of 30 | REV. D

Document Path: C:\NWI and Quad Maps\USGS_QUAD_RevD.mxd