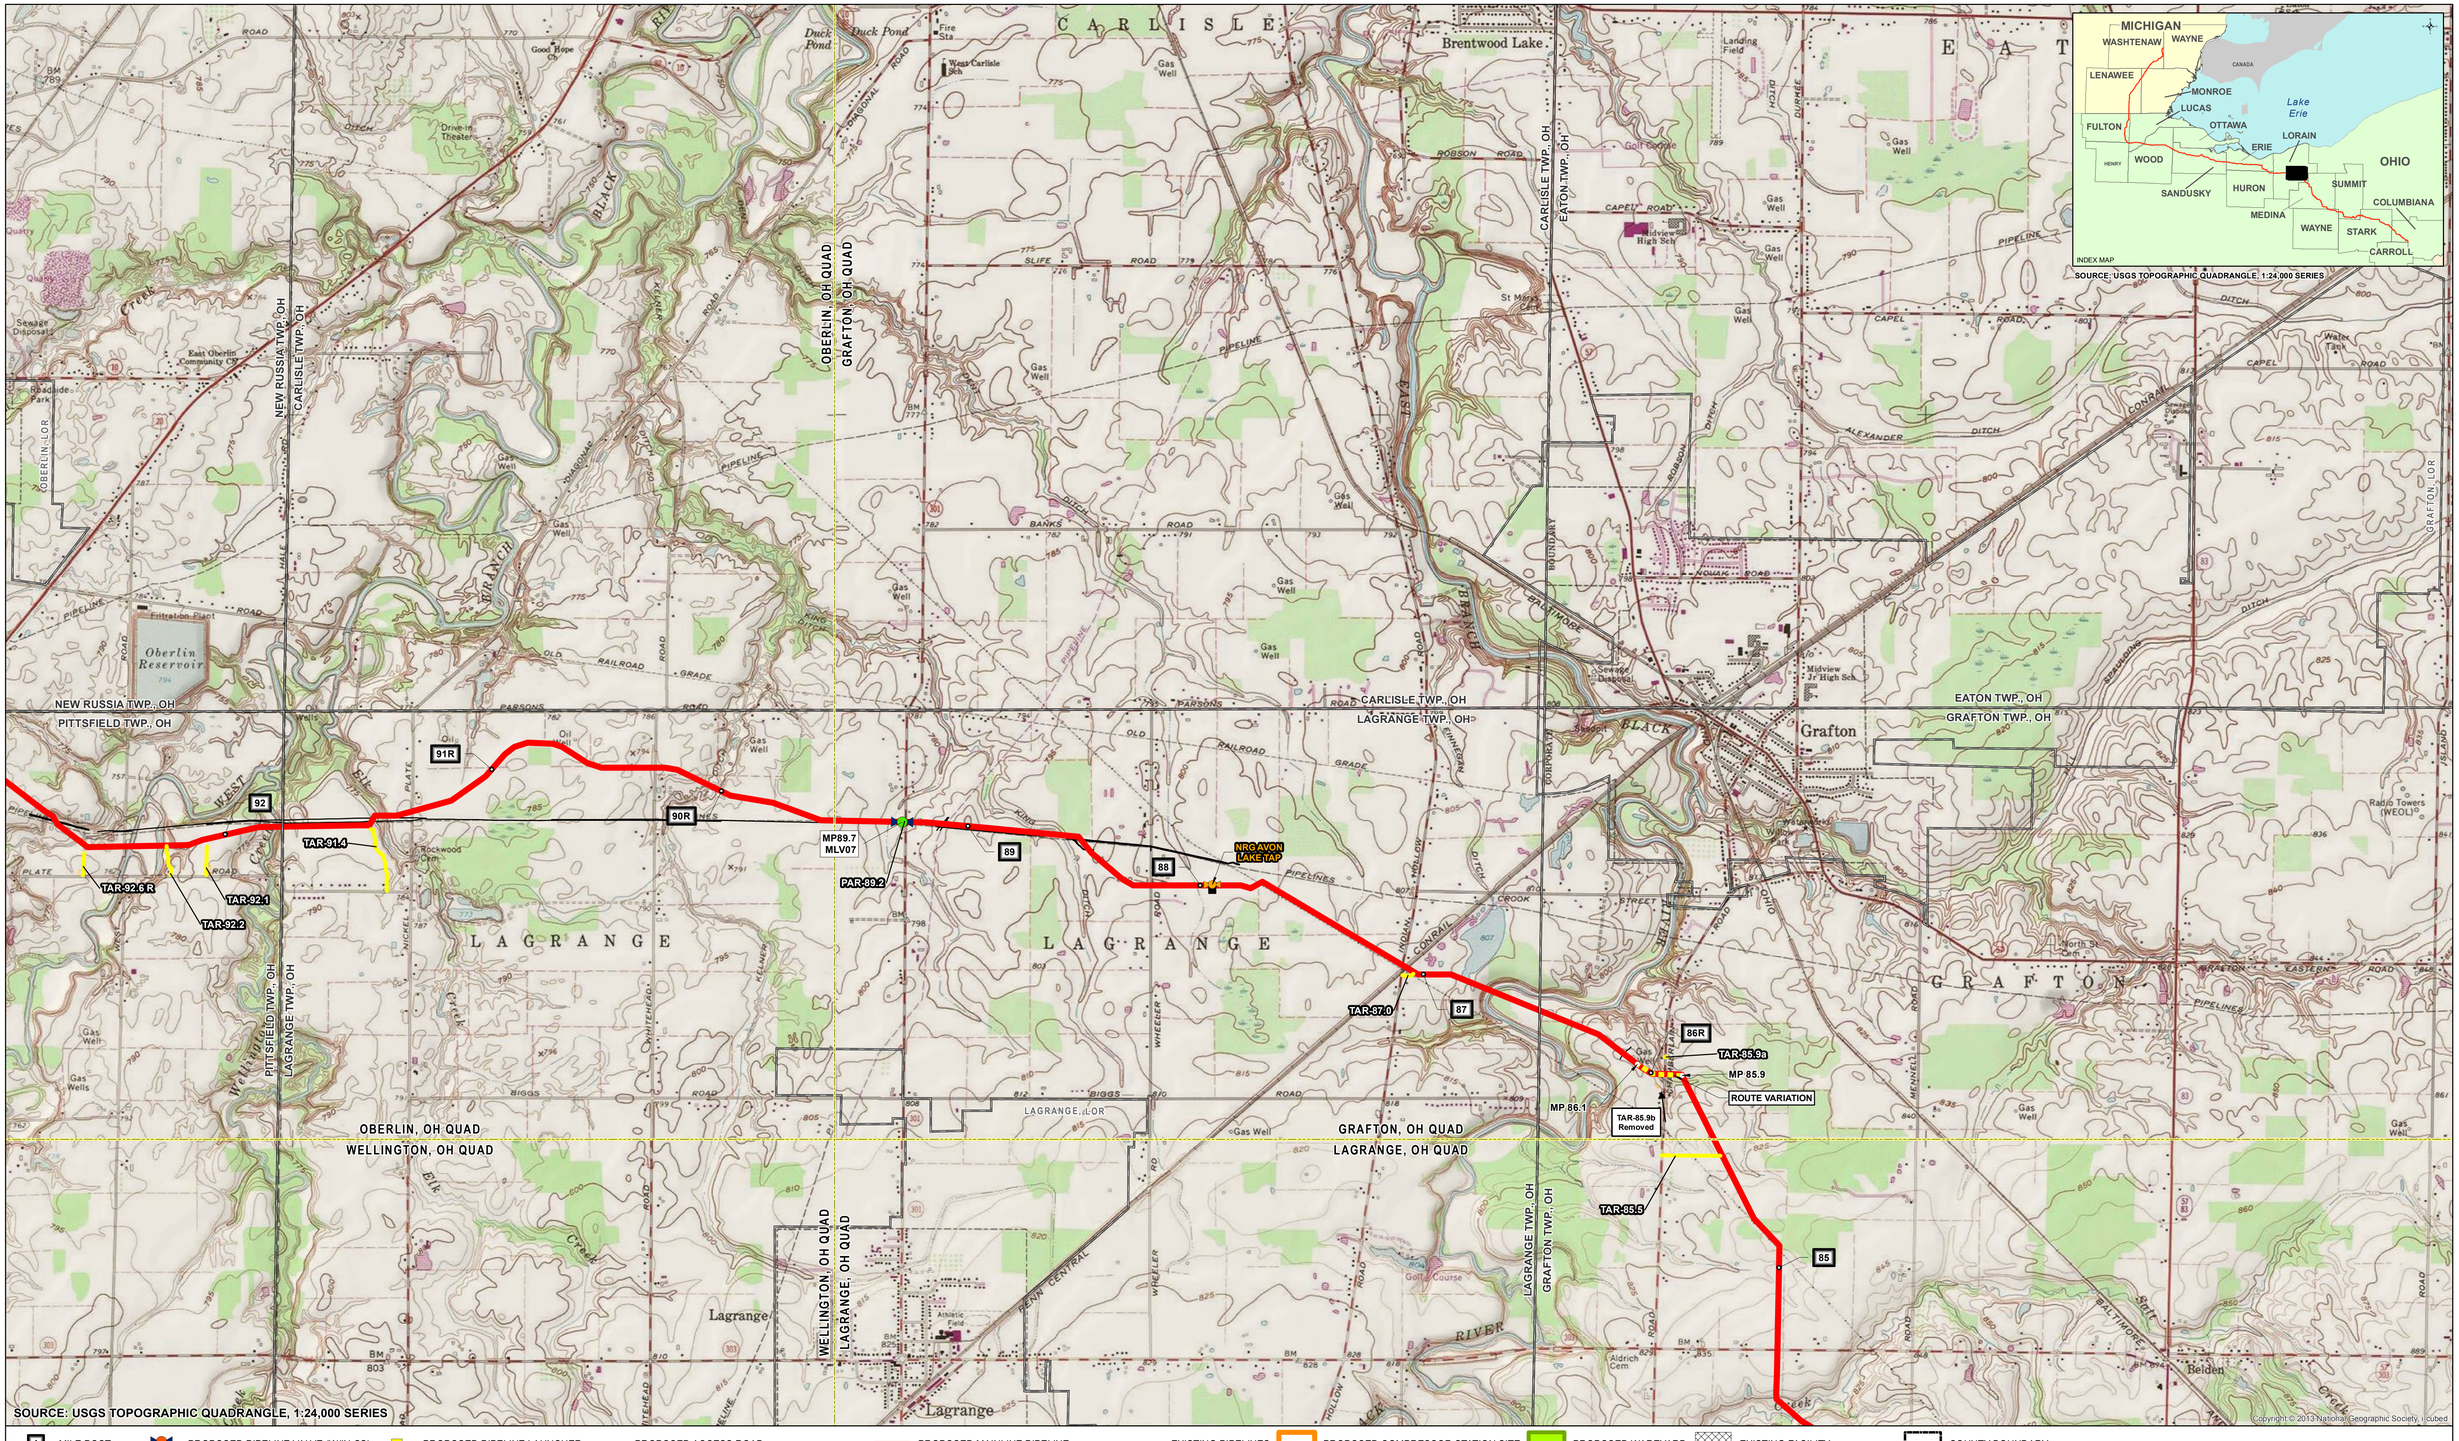


SOURCE: USGS TOPOGRAPHIC QUADRANGLE, 1:24,000 SERIES

SOURCE: USGS TOPOGRAPHIC QUADRANGLE, 1:24,000 SERIES

1 MILE POST
PROPOSED TAP
PROPOSED PIPELINE VALVE (W/IN CS)
PROPOSED MAINLINE VALVE
PROPOSED PIPELINE LAUNCHER
PROPOSED PIPELINE RECEIVER
PROPOSED ACCESS ROAD
PROPOSED NEXUS PIPELINE - MAR 2016 ROUTE
PROPOSED MAINLINE PIPELINE
PROPOSED INTERCONNECTING PIPELINE
EXISTING PIPELINES
PROPOSED COMPRESSOR STATION SITE
PROPOSED M&R STATION
PROPOSED WAREYARD
EXISTING FACILITY
USGS QUADRANGLE BOUNDARY
COUNTY BOUNDARY

2,000 1,000 0 2,000 4,000 FEET

FOR INFORMATIONAL USE ONLY

N W E S

REV	DSN	CHK	APP	DATE	DESCRIPTION

FLUOR

ENGINEERING APPROVALS				
DRAWN BY:	BID		CONSTRUCTION	
TITLE	SIGNATURE	DATE	SIGNATURE	DATE


NEXUS GAS TRANSMISSION PROJECT
PROPOSED PIPELINE
USGS QUAD MAP

NEXUS GAS TRANSMISSION

LOC.

YEAR: 2015	W.O.	SCALE: 1 " = 2,000 '	DWG. 10 of 30	REV. D

Document Path: C:\NWI and Quad Maps\USGS_QUAD_RevD.mxd

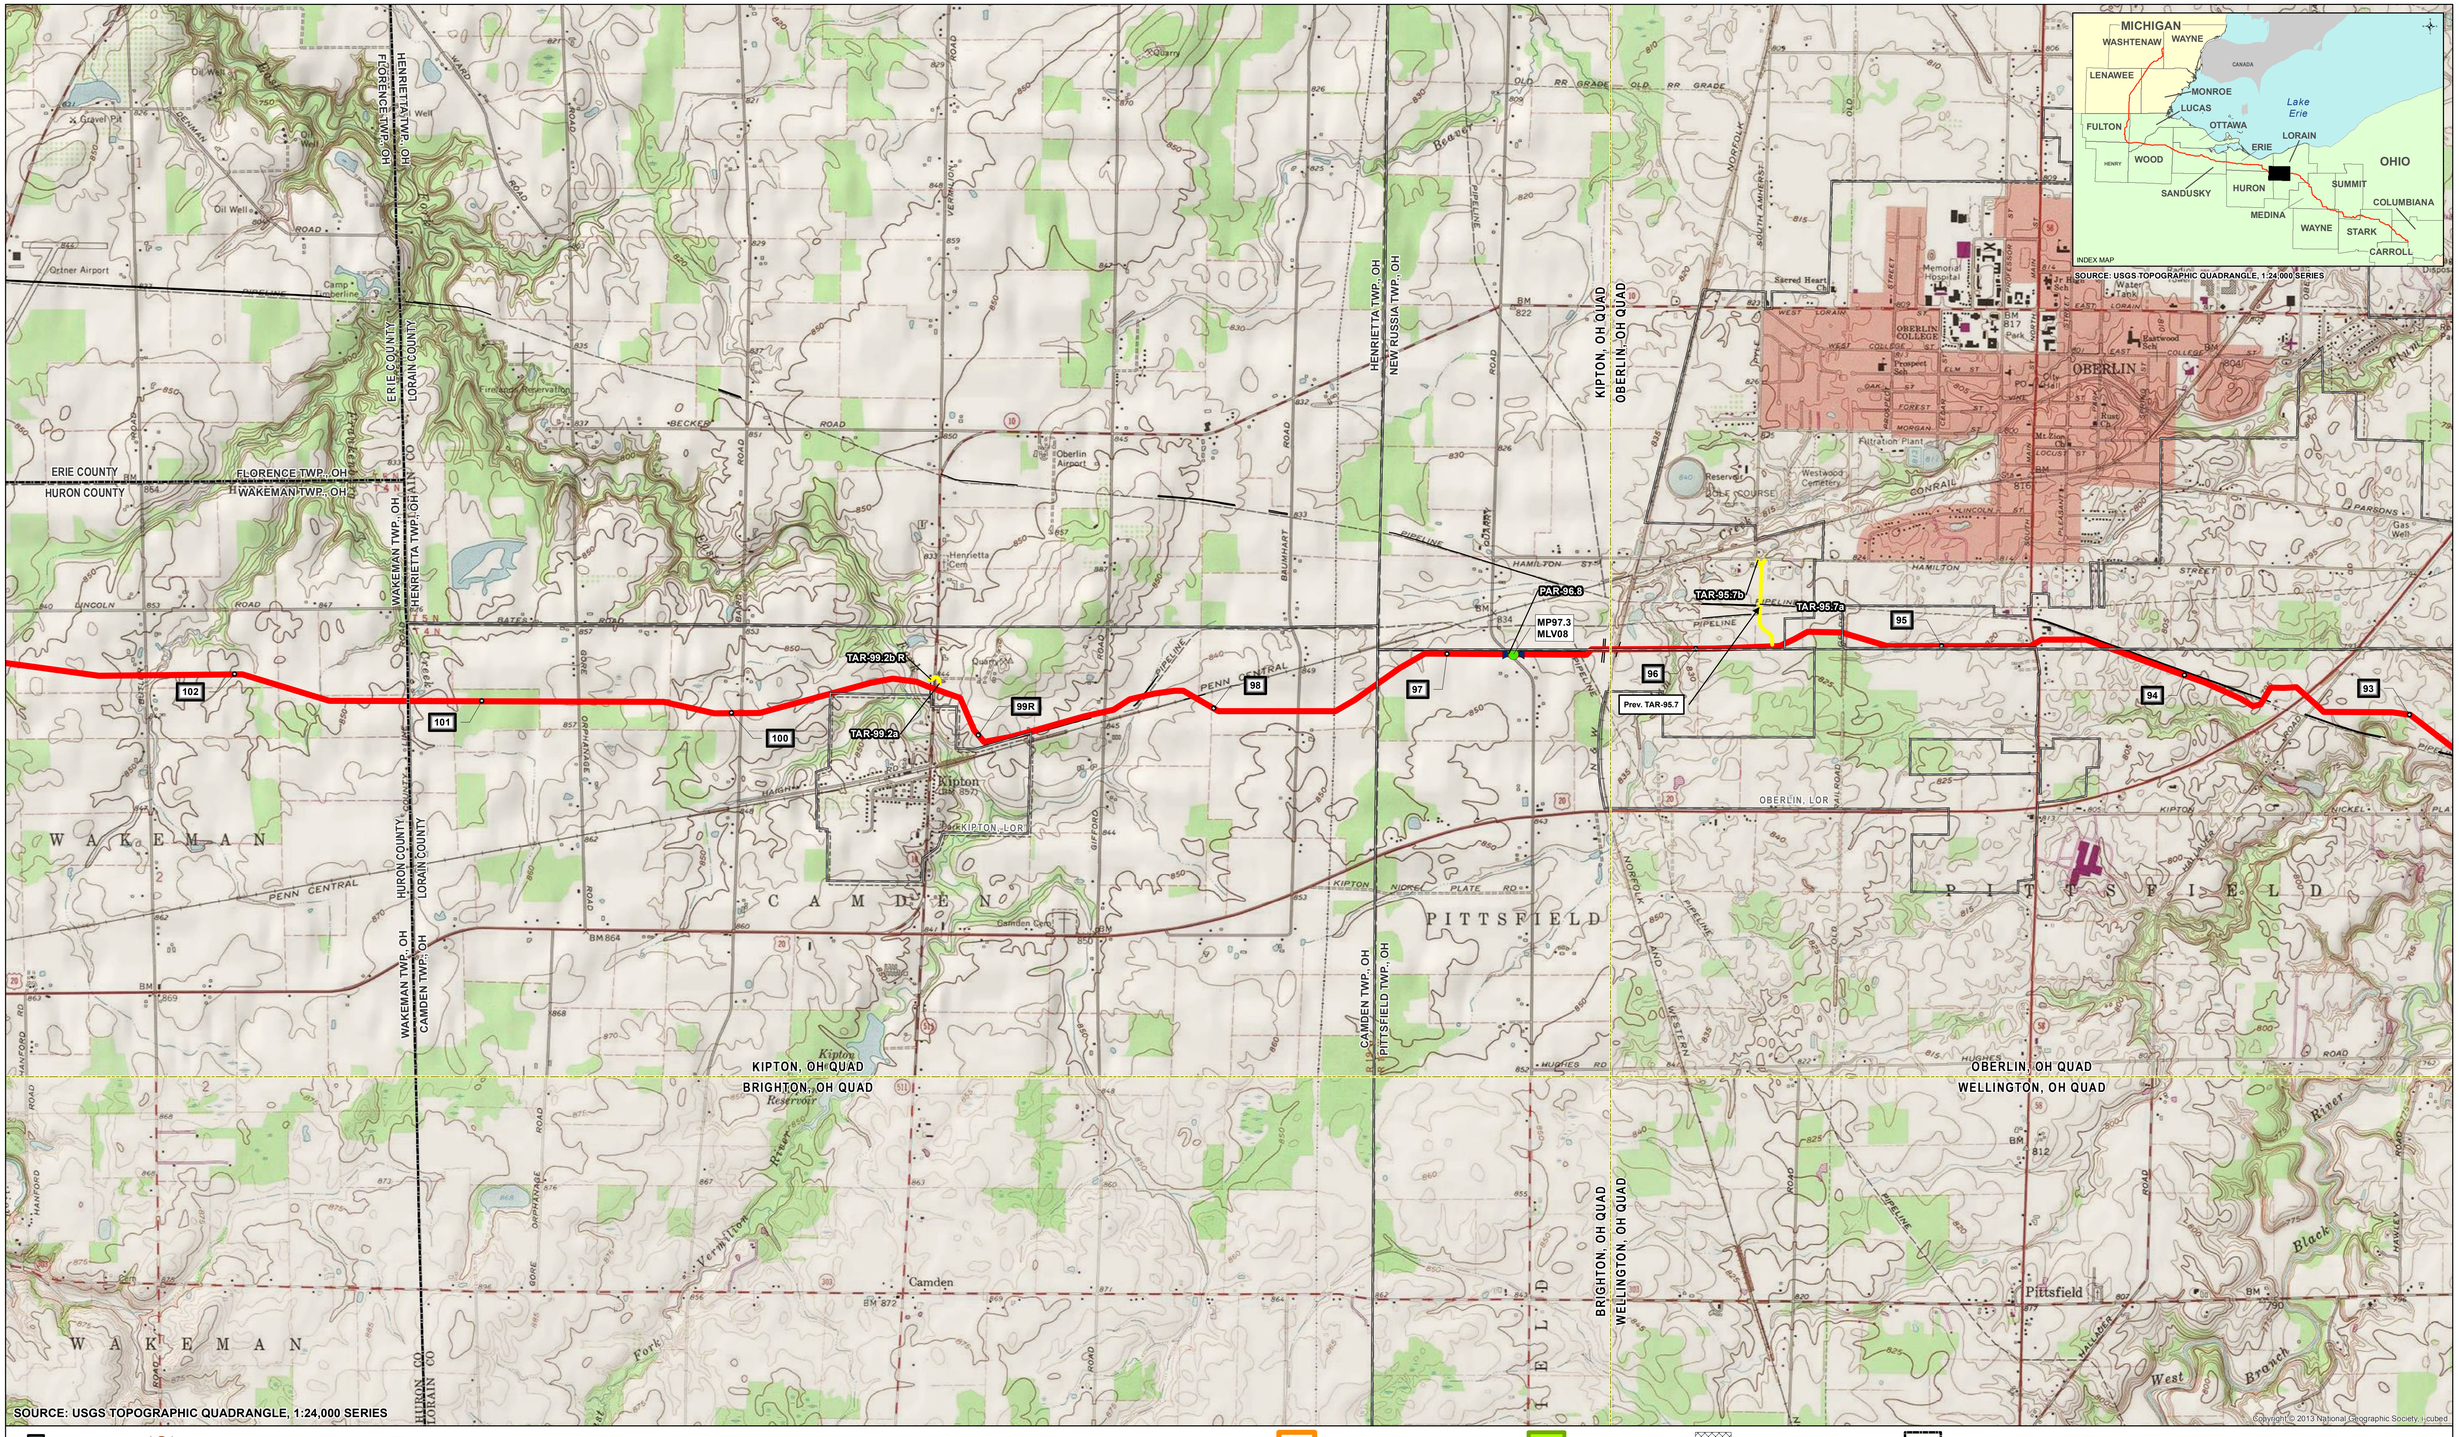

MILE POST | PROPOSED PIPELINE VALVE (W/IN CS) | PROPOSED PIPELINE LAUNCHER | PROPOSED ACCESS ROAD | PROPOSED MAINLINE PIPELINE | EXISTING PIPELINES | PROPOSED COMPRESSOR STATION SITE | PROPOSED WAREYARD | EXISTING FACILITY | COUNTY BOUNDARY

PROPOSED TAP | PROPOSED MAINLINE VALVE | PROPOSED PIPELINE RECEIVER | PROPOSED NEXUS PIPELINE - MAR 2016 ROUTE | PROPOSED INTERCONNECTING PIPELINE | PROPOSED M&R STATION | USGS QUADRANGLE BOUNDARY

2,000 1,000 0 2,000 4,000 FEET

FOR INFORMATIONAL USE ONLY

N W E S

REV	DSN	CHK	APP	DATE	DESCRIPTION

FLUOR

ENGINEERING APPROVALS				
DRAWN BY:	BID		CONSTRUCTION	
TITLE	SIGNATURE	DATE	SIGNATURE	DATE


NEXUS GAS TRANSMISSION PROJECT
PROPOSED PIPELINE
USGS QUAD MAP

LOC.

NEXUS GAS TRANSMISSION

YEAR: 2015	W.O.	SCALE: 1 " = 2,000 '	DWG. 11 of 30	REV. D

Document Path: C:\NWI and Quad Maps\USGS_QUAD_RevD.mxd

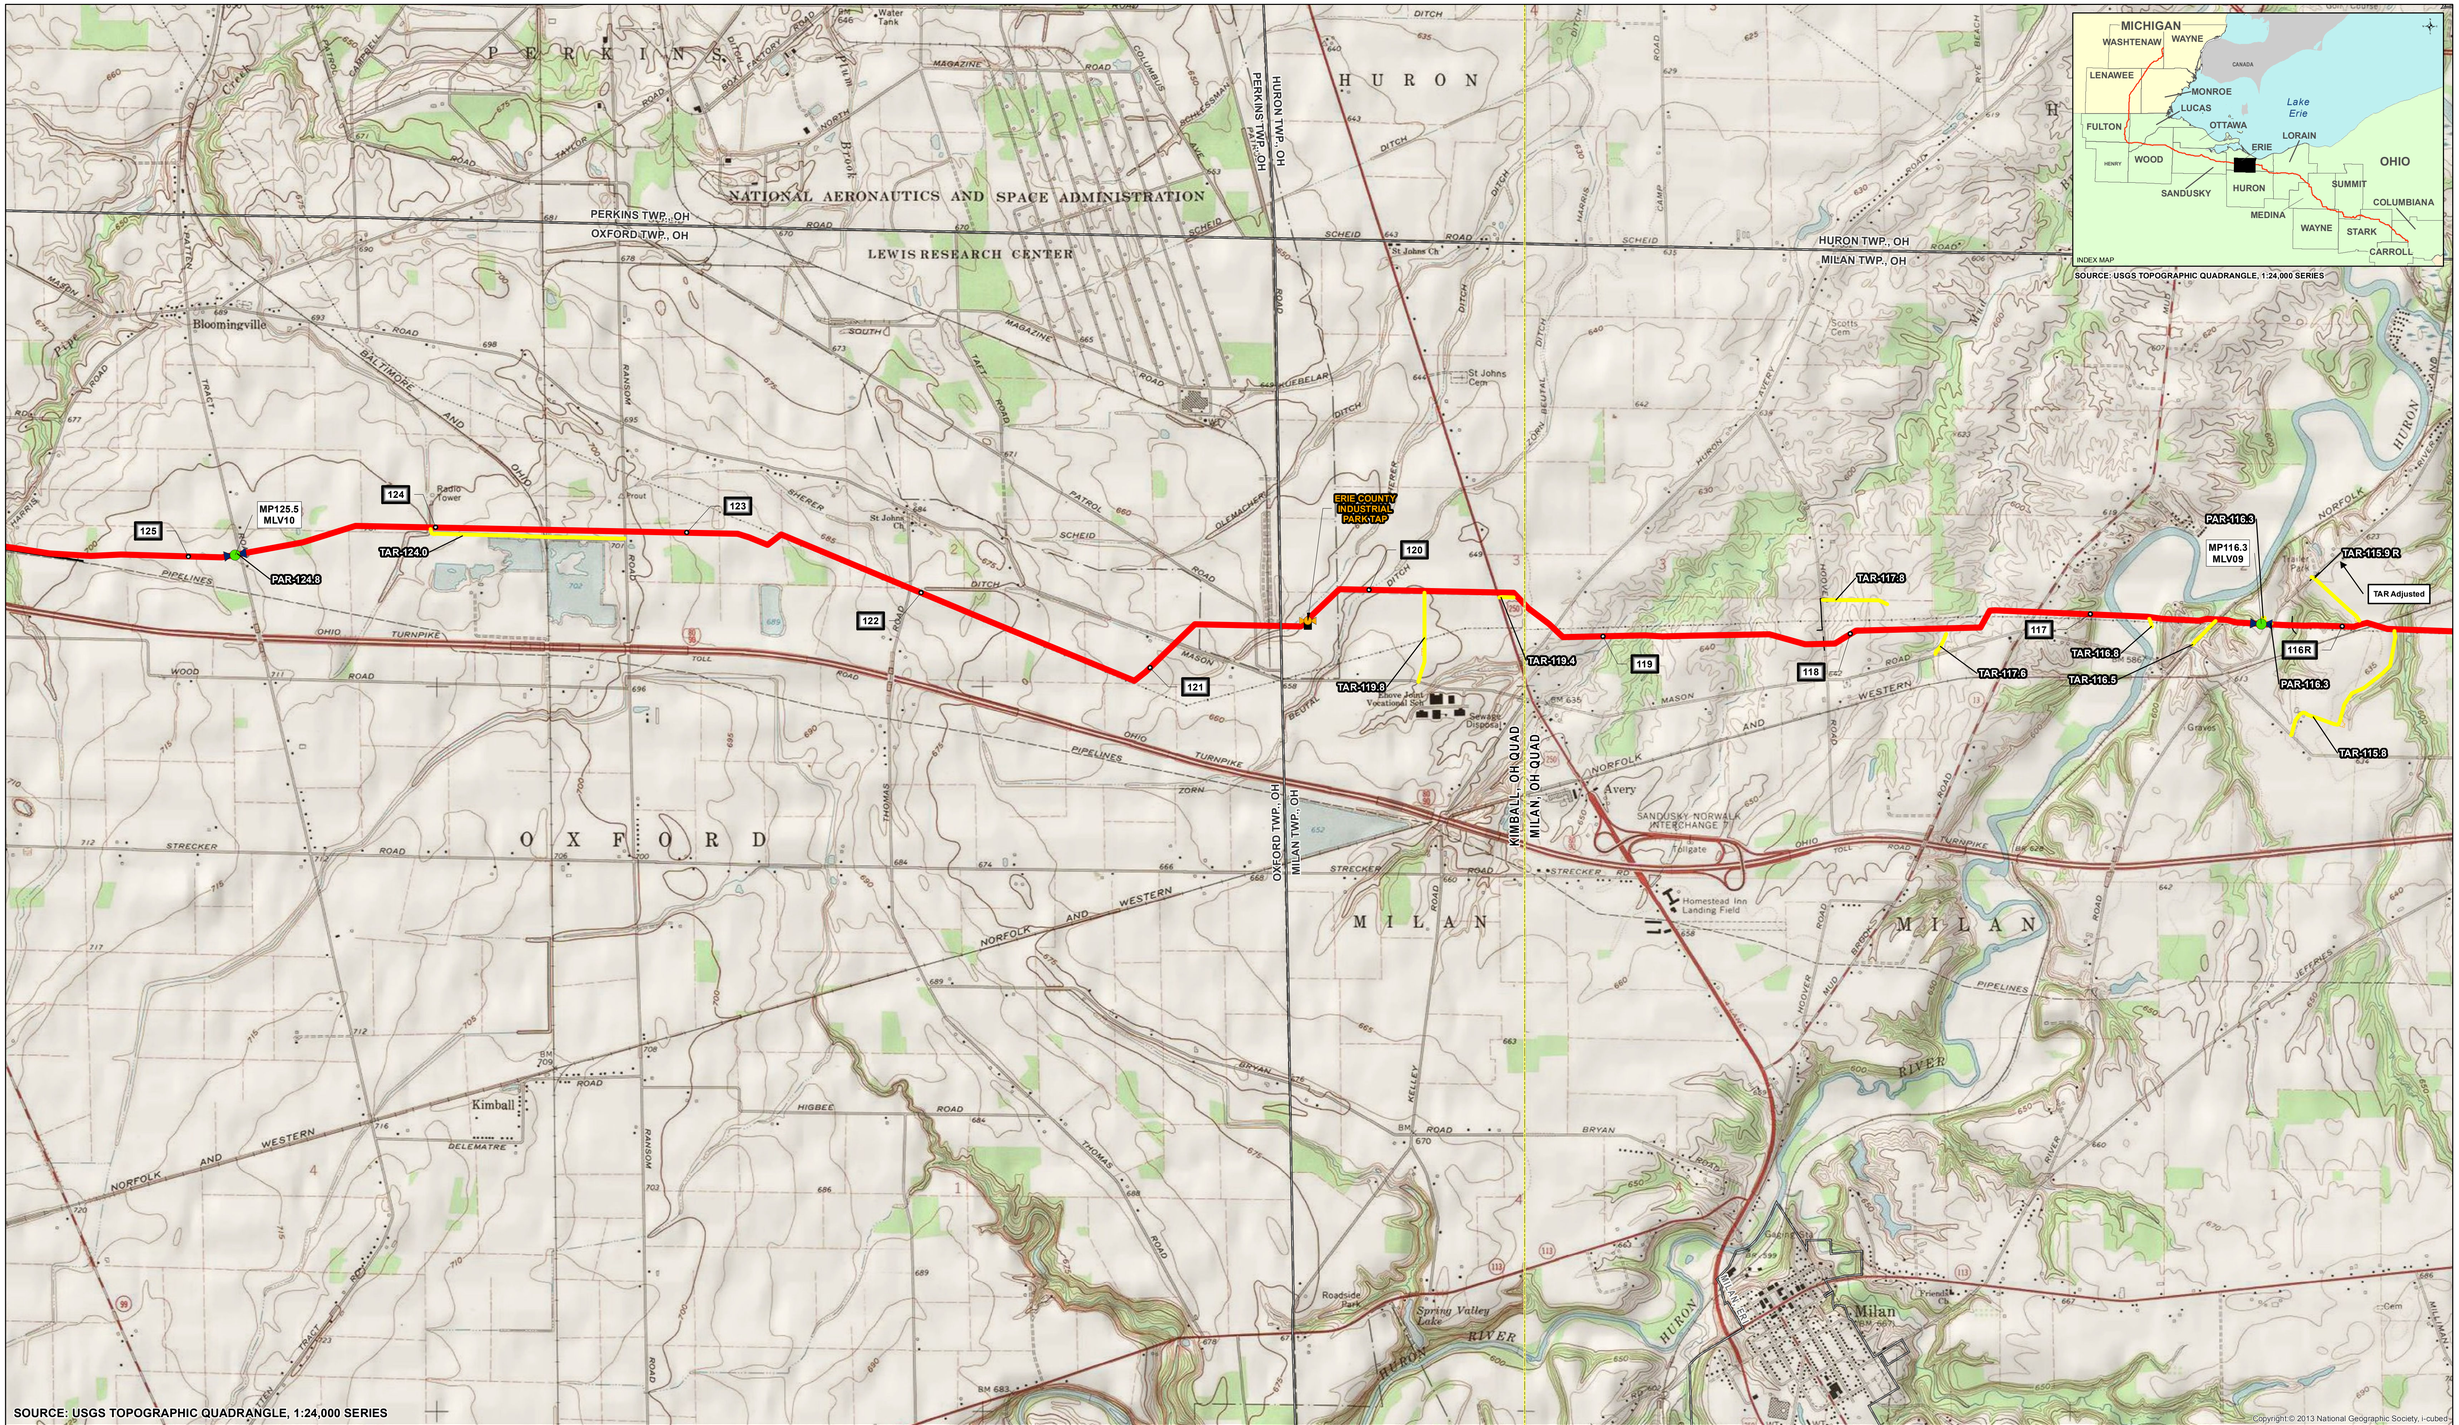

MILE POST | PROPOSED PIPELINE VALVE (W/IN CS) | PROPOSED PIPELINE LAUNCHER | PROPOSED ACCESS ROAD | PROPOSED MAINLINE PIPELINE | EXISTING PIPELINES | PROPOSED COMPRESSOR STATION SITE | PROPOSED WAREYARD | EXISTING FACILITY | COUNTY BOUNDARY

PROPOSED TAP | PROPOSED MAINLINE VALVE | PROPOSED PIPELINE RECEIVER | PROPOSED NEXUS PIPELINE - MAR 2016 ROUTE | PROPOSED INTERCONNECTING PIPELINE | PROPOSED M&R STATION | USGS QUADRANGLE BOUNDARY

2,000 1,000 0 2,000 4,000 FEET

FOR INFORMATIONAL USE ONLY

N W E S

REV	DSN	CHK	APP	DATE	DESCRIPTION

FLUOR

ENGINEERING APPROVALS				
DRAWN BY:	BID		CONSTRUCTION	
TITLE	SIGNATURE	DATE	SIGNATURE	DATE


NEXUS GAS TRANSMISSION PROJECT
PROPOSED PIPELINE
USGS QUAD MAP

NEXUS GAS TRANSMISSION

LOC.

YEAR: 2015 | W.O. | SCALE: 1 " = 2,000 ' | DWG. 13 of 30 | REV. D

Document Path: C:\NWI and Quad Maps\USGS_QUAD_RevD.mxd

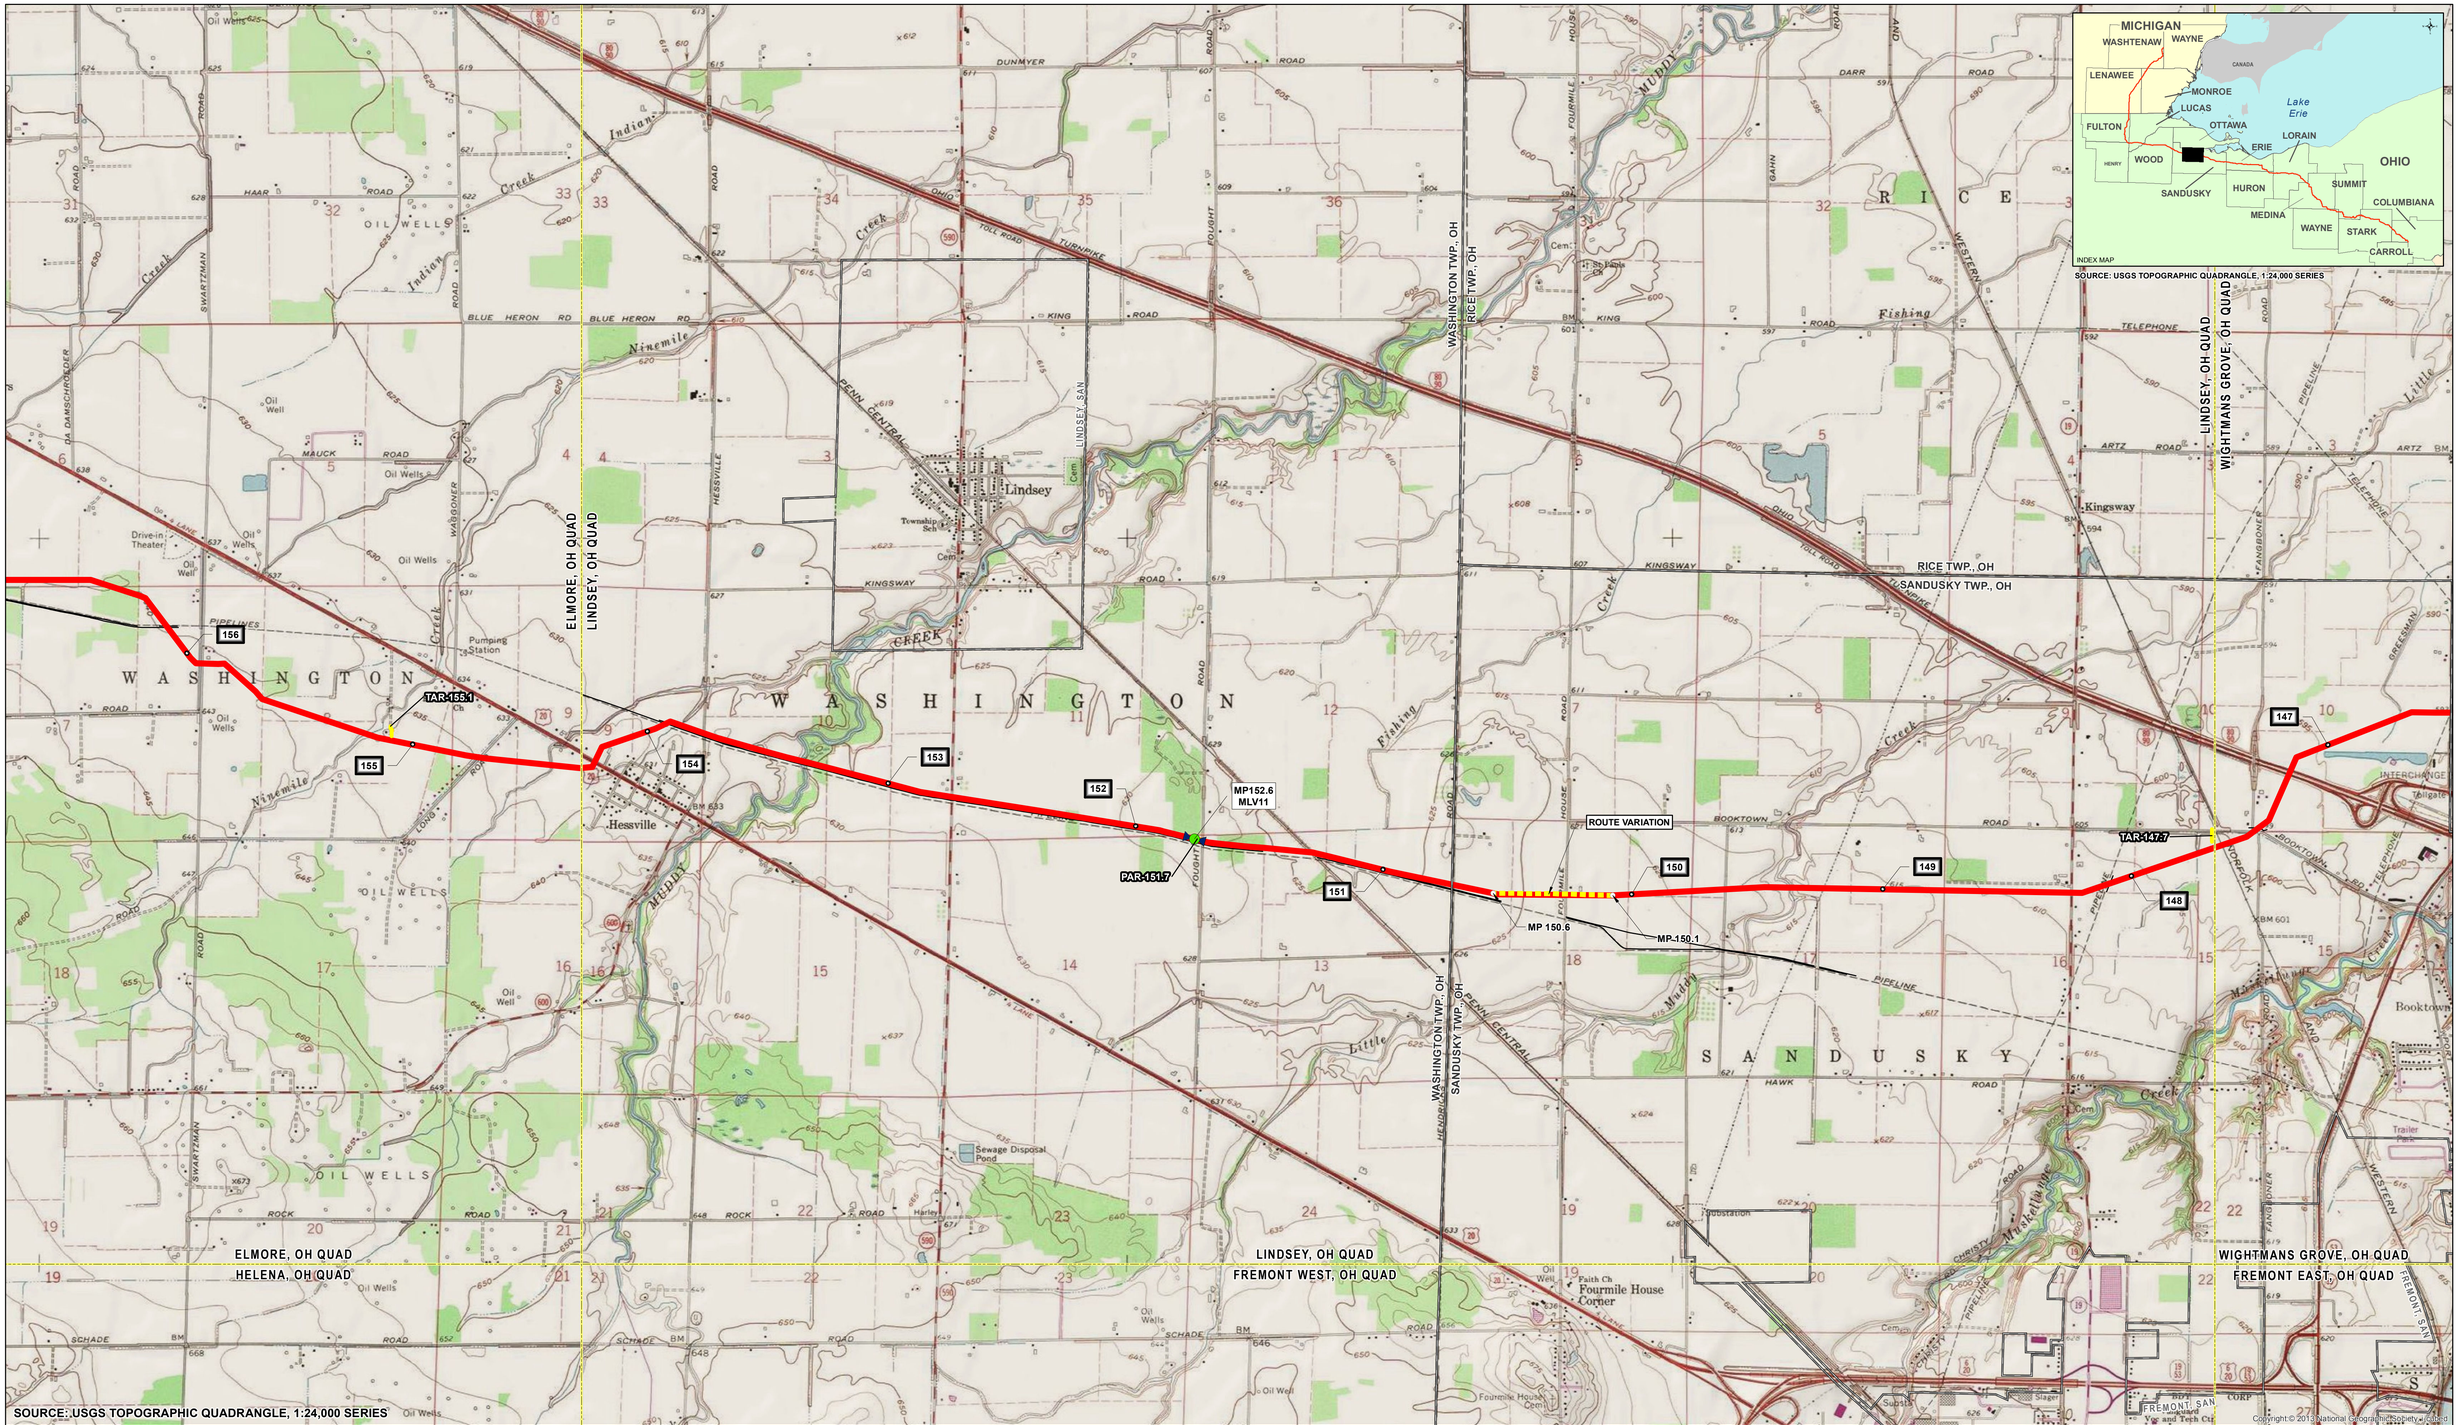

MILE POST | PROPOSED PIPELINE VALVE (W/IN CS) | PROPOSED PIPELINE LAUNCHER | PROPOSED ACCESS ROAD | PROPOSED MAINLINE PIPELINE | EXISTING PIPELINES | PROPOSED COMPRESSOR STATION SITE | PROPOSED WAREYARD | EXISTING FACILITY | COUNTY BOUNDARY

PROPOSED TAP | PROPOSED MAINLINE VALVE | PROPOSED PIPELINE RECEIVER | PROPOSED NEXUS PIPELINE - MAR 2016 ROUTE | PROPOSED INTERCONNECTING PIPELINE | PROPOSED M&R STATION | USGS QUADRANGLE BOUNDARY

2,000 1,000 0 2,000 4,000 FEET

FOR INFORMATIONAL USE ONLY

N W E S

REV	DSN	CHK	APP	DATE	DESCRIPTION

FLUOR

ENGINEERING APPROVALS				
DRAWN BY:	BID		CONSTRUCTION	
TITLE	SIGNATURE	DATE	SIGNATURE	DATE


NEXUS GAS TRANSMISSION PROJECT
PROPOSED PIPELINE
USGS QUAD MAP

NEXUS GAS TRANSMISSION

LOC.

YEAR: 2015 | W.O. | SCALE: 1 " = 2,000 ' | DWG. 16 of 30 | REV. D

Document Path: C:\NWI and Quad Maps\USGS_QUAD_RevD.mxd

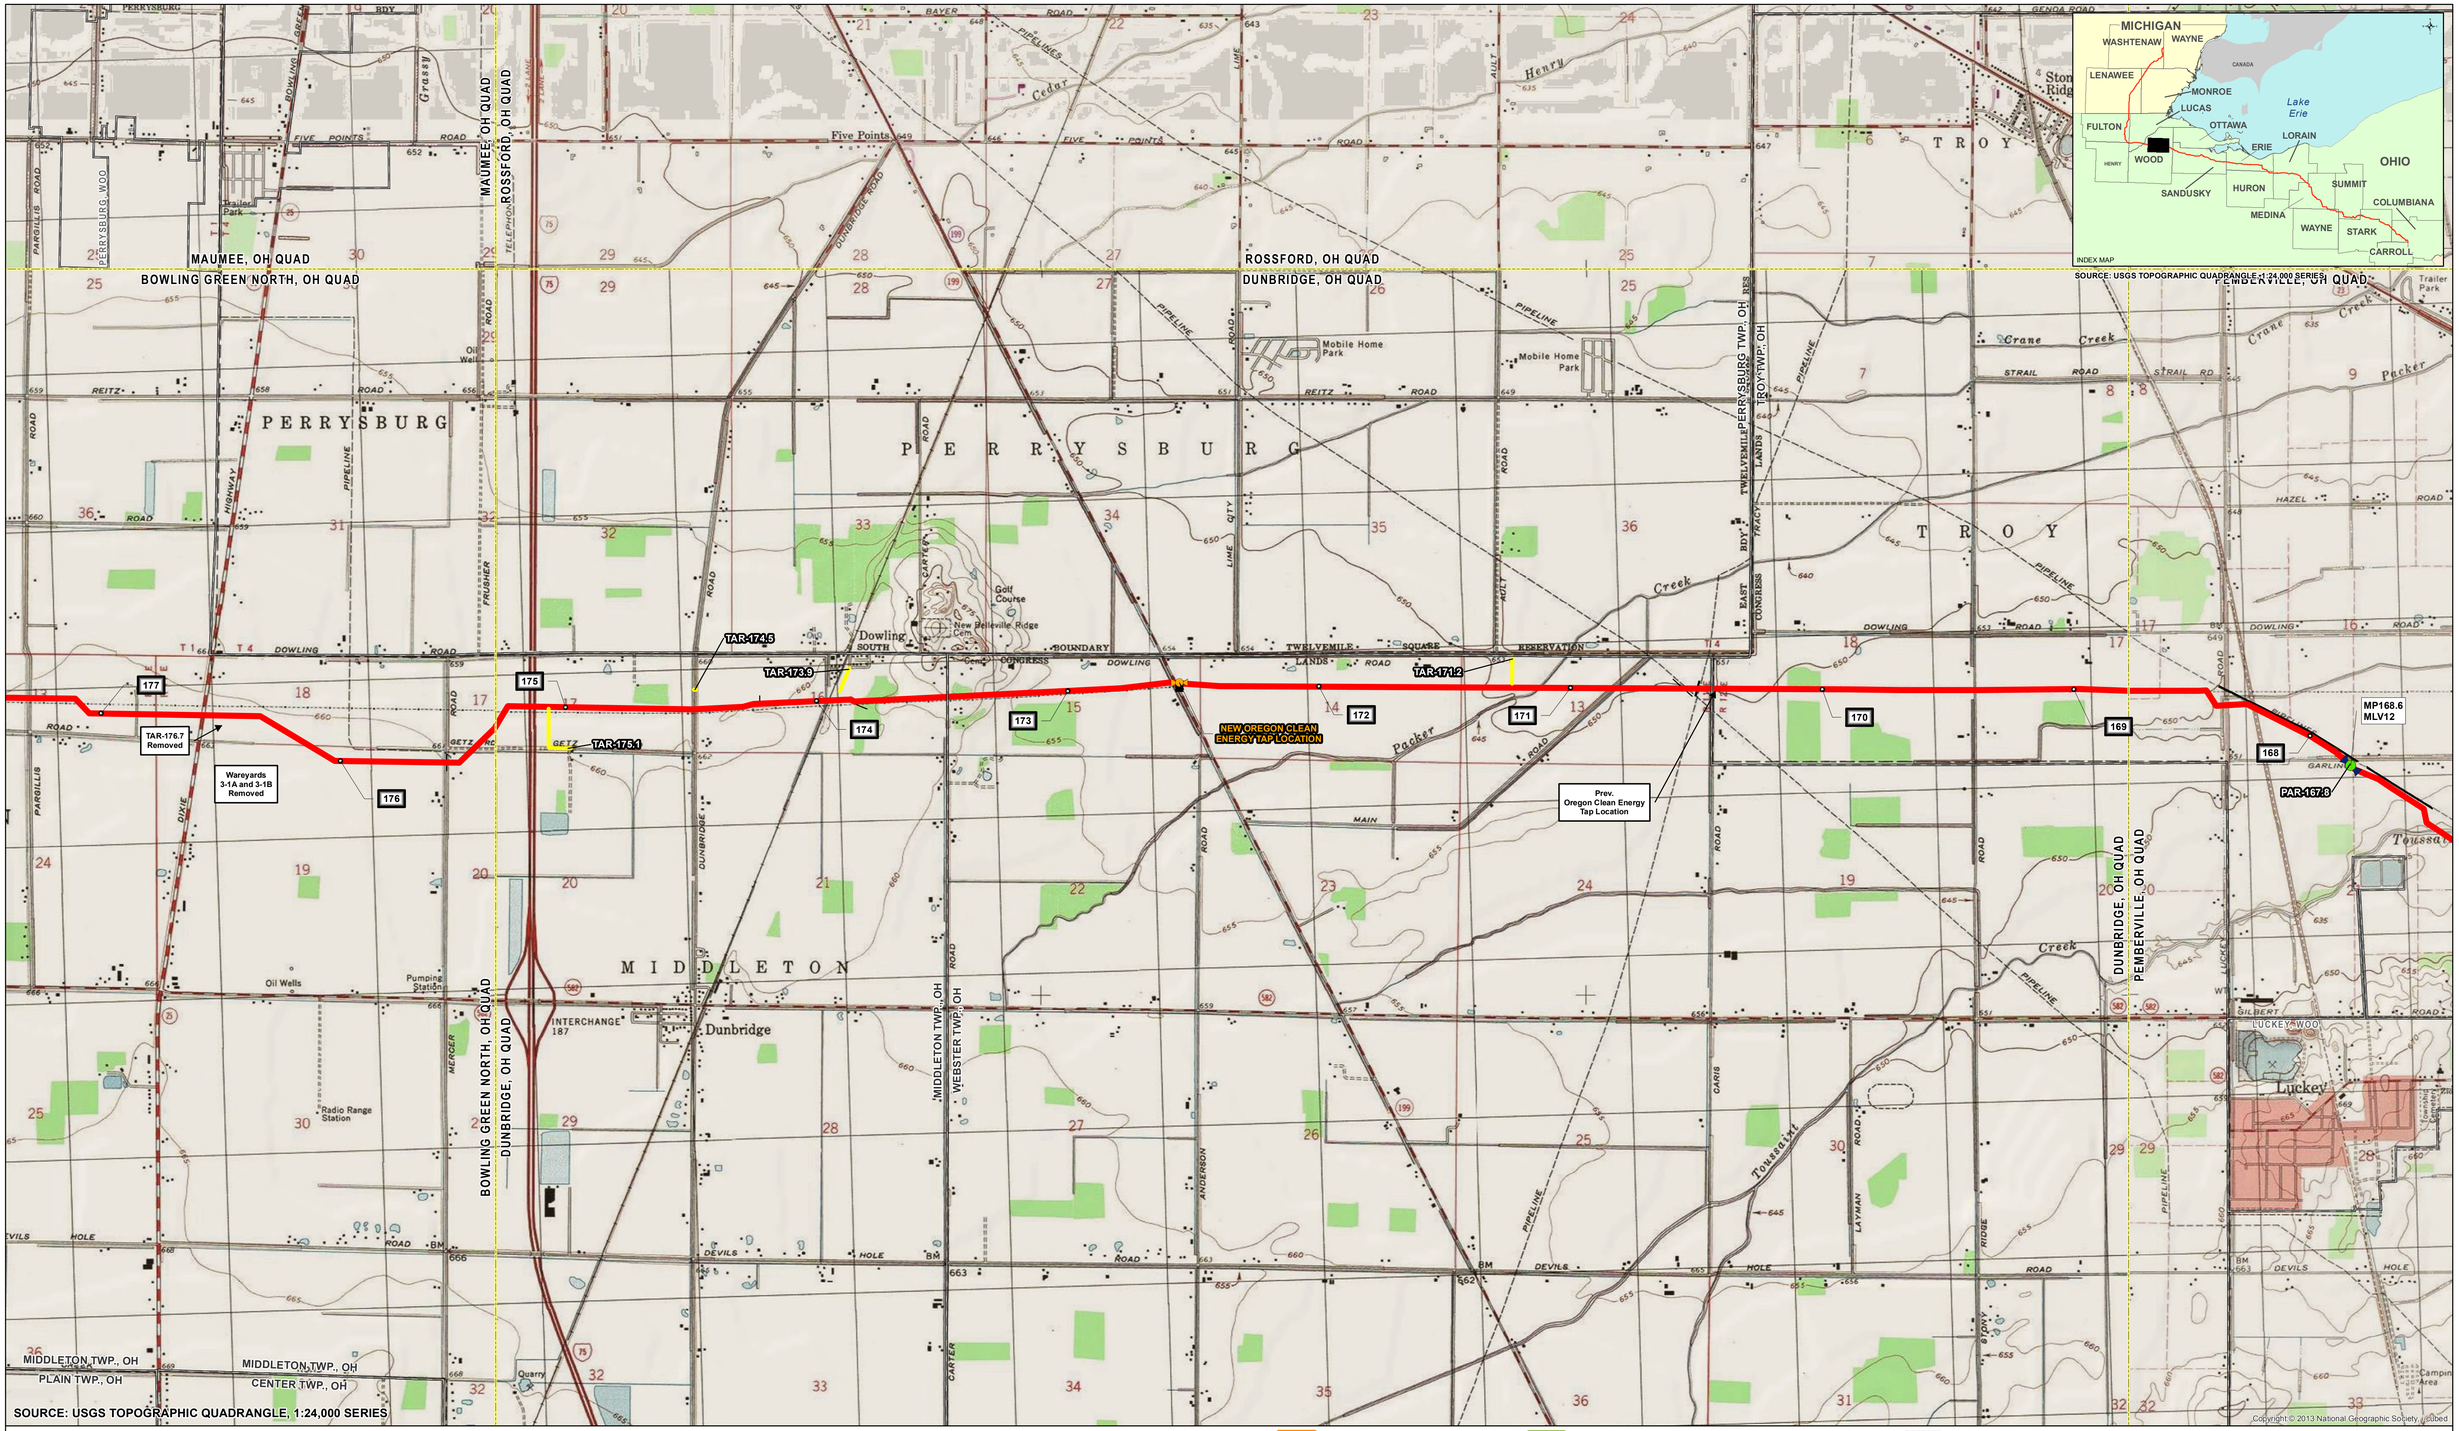

MILE POST | PROPOSED PIPELINE VALVE (W/IN CS) | PROPOSED PIPELINE LAUNCHER | PROPOSED ACCESS ROAD | PROPOSED MAINLINE PIPELINE | EXISTING PIPELINES | PROPOSED COMPRESSOR STATION SITE | PROPOSED WAREYARD | EXISTING FACILITY | COUNTY BOUNDARY

PROPOSED TAP | PROPOSED MAINLINE VALVE | PROPOSED PIPELINE RECEIVER | PROPOSED NEXUS PIPELINE - MAR 2016 ROUTE | PROPOSED INTERCONNECTING PIPELINE | PROPOSED M&R STATION | USGS QUADRANGLE BOUNDARY

FEET
2,000 1,000 0 2,000 4,000

FOR INFORMATIONAL USE ONLY

N W E S

REV	DSN	CHK	APP	DATE	DESCRIPTION

FLUOR

ENGINEERING APPROVALS				
DRAWN BY:	BID		CONSTRUCTION	
TITLE	SIGNATURE	DATE	SIGNATURE	DATE


NEXUS GAS TRANSMISSION PROJECT
PROPOSED PIPELINE
USGS QUAD MAP

NEXUS GAS TRANSMISSION

LOC.

YEAR: 2015	W.O.	SCALE: 1 " = 2,000 '	DWG. 18 of 30	REV. D

Document Path: C:\NWI and Quad Maps\USGS_QUAD_RevD.mxd

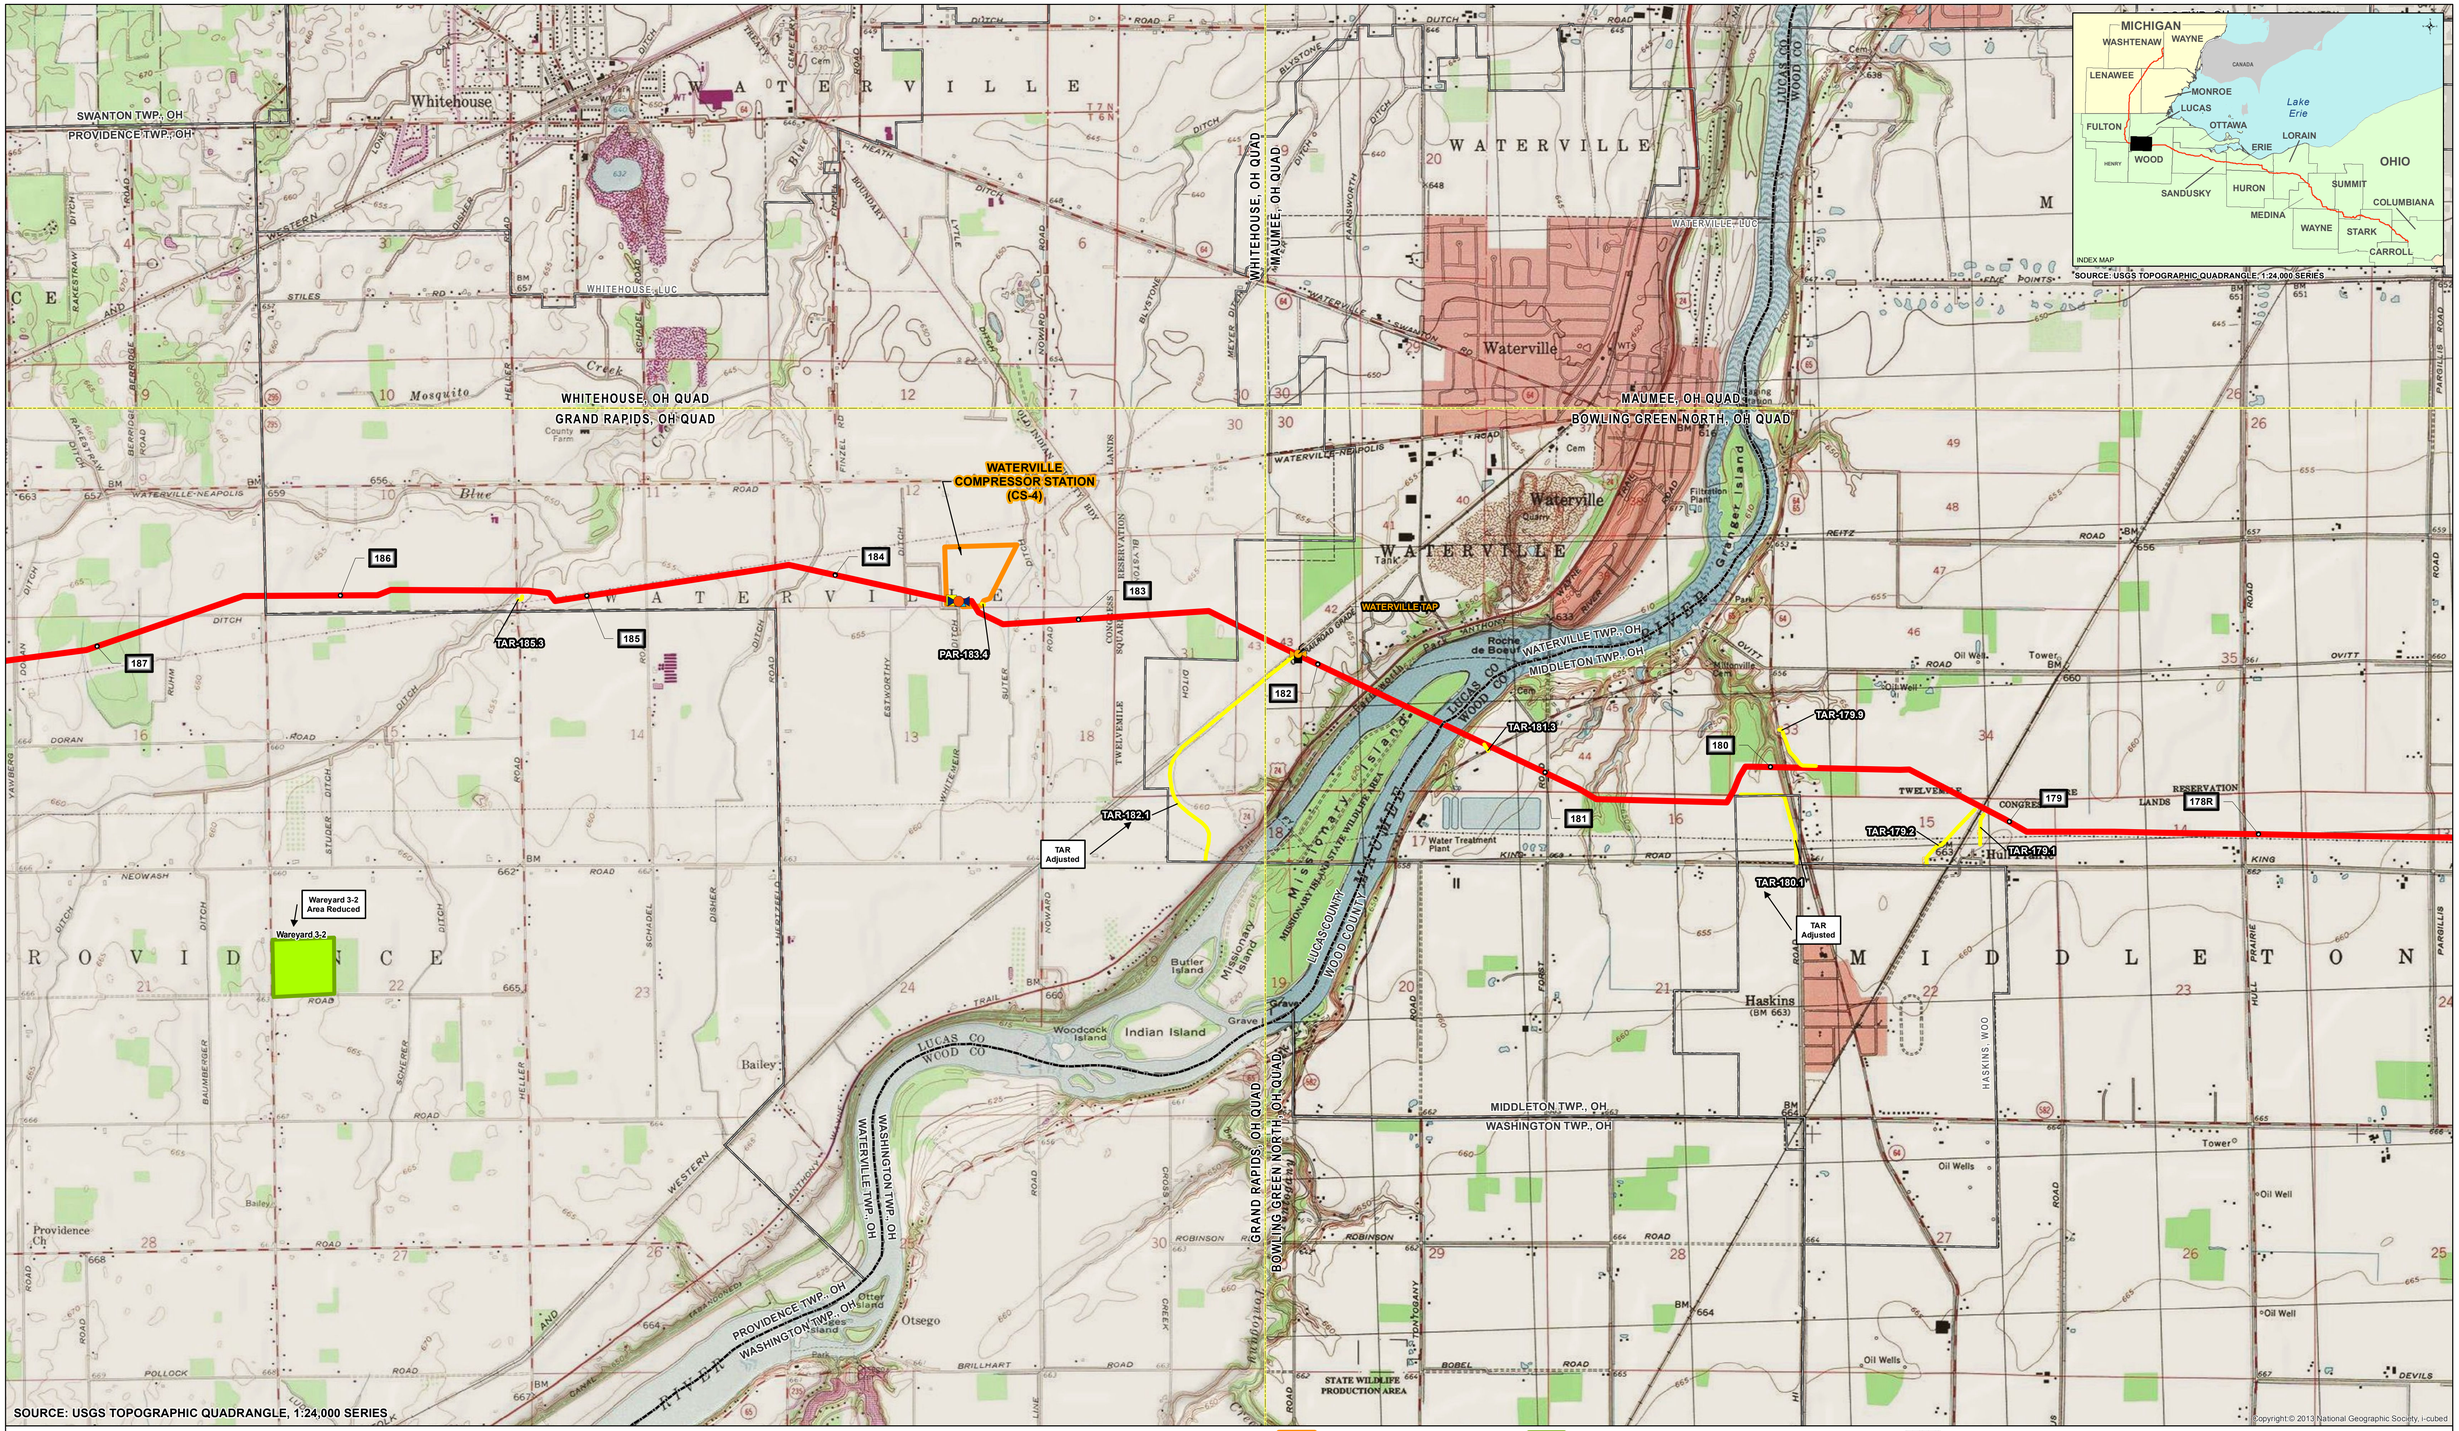

MILE POST | PROPOSED PIPELINE VALVE (W/IN CS) | PROPOSED PIPELINE LAUNCHER | PROPOSED ACCESS ROAD | PROPOSED MAINLINE PIPELINE | EXISTING PIPELINES | PROPOSED COMPRESSOR STATION SITE | PROPOSED WAREYARD | EXISTING FACILITY | COUNTY BOUNDARY

PROPOSED TAP | PROPOSED MAINLINE VALVE | PROPOSED PIPELINE RECEIVER | PROPOSED NEXUS PIPELINE - MAR 2016 ROUTE | PROPOSED INTERCONNECTING PIPELINE | PROPOSED M&R STATION | USGS QUADRANGLE BOUNDARY

2,000 1,000 0 2,000 4,000 FEET

FOR INFORMATIONAL USE ONLY

N W E S

REV	DSN	CHK	APP	DATE	DESCRIPTION

FLUOR

ENGINEERING APPROVALS				
DRAWN BY:	BID		CONSTRUCTION	
TITLE	SIGNATURE	DATE	SIGNATURE	DATE


NEXUS GAS TRANSMISSION PROJECT
PROPOSED PIPELINE
USGS QUAD MAP

NEXUS GAS TRANSMISSION

LOC.

YEAR: 2015 | W.O. | SCALE: 1 " = 2,000 ' | DWG. 19 of 30 | REV. D

Document Path: C:\NWI and Quad Maps\USGS_QUAD_RevD.mxd

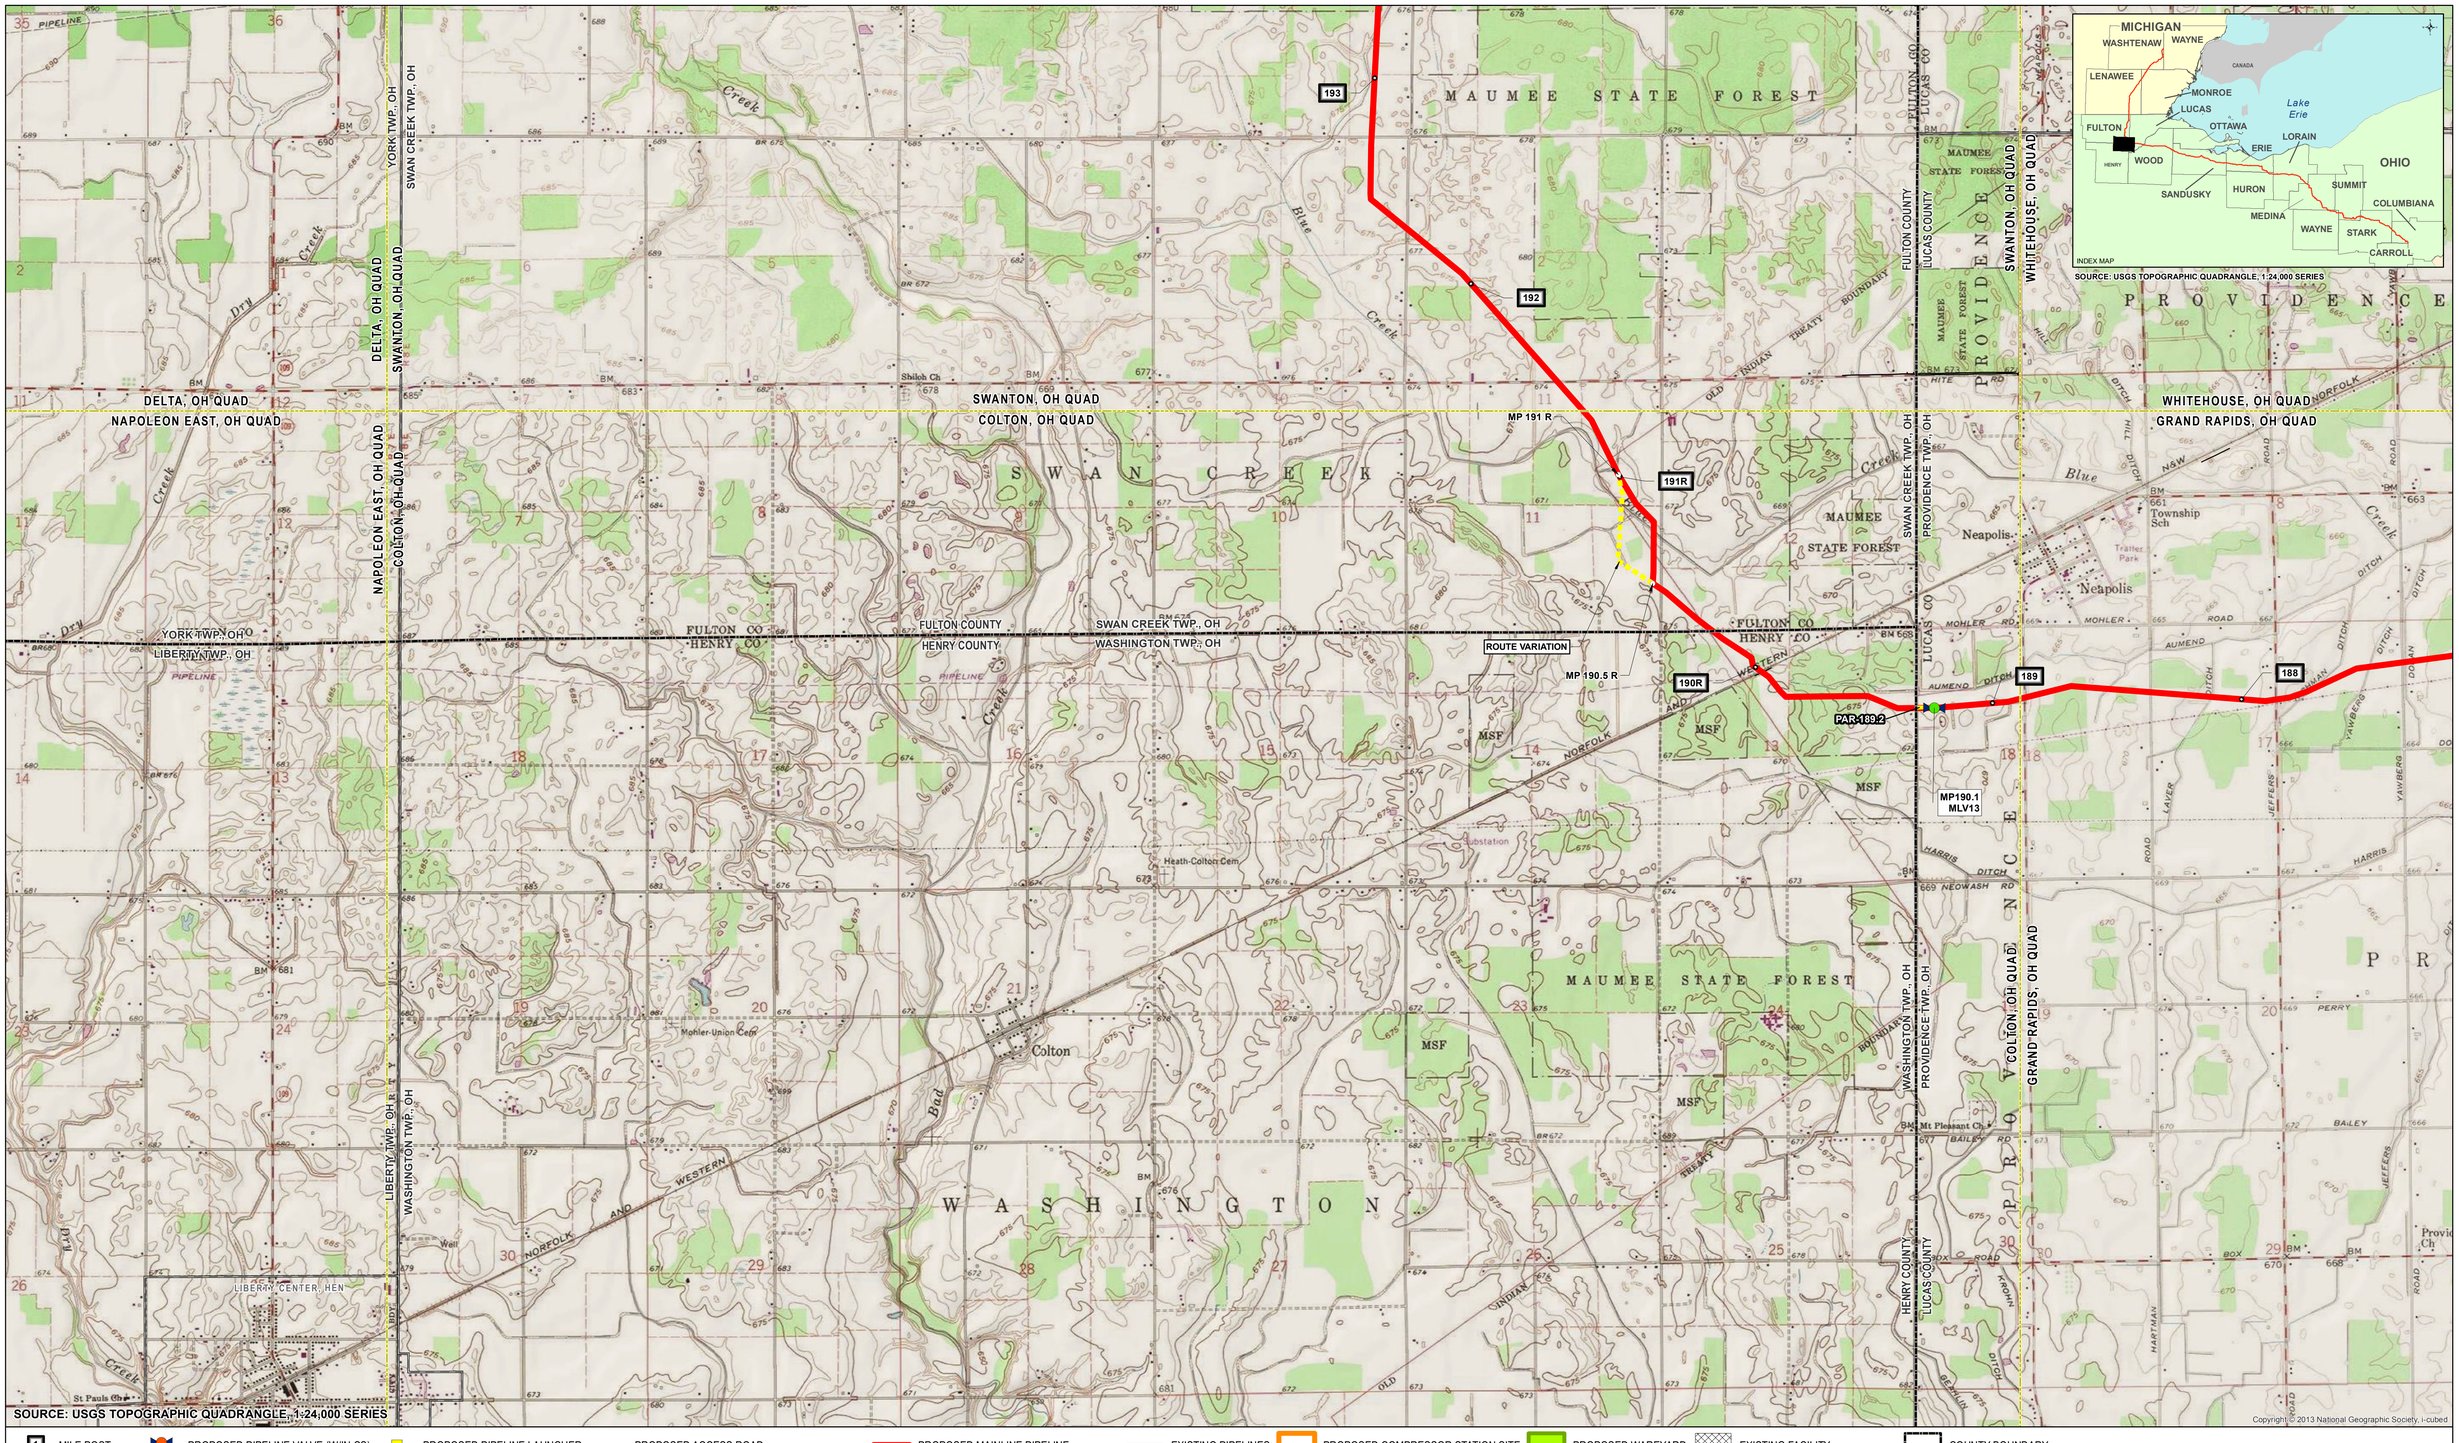

SOURCE: USGS TOPOGRAPHIC QUADRANGLE, 1:24,000 SERIES

MILE POST | PROPOSED PIPELINE VALVE (W/IN CS) | PROPOSED PIPELINE LAUNCHER | PROPOSED ACCESS ROAD | PROPOSED MAINLINE PIPELINE | EXISTING PIPELINES | PROPOSED COMPRESSOR STATION SITE | PROPOSED WAREYARD | EXISTING FACILITY | COUNTY BOUNDARY

PROPOSED TAP | PROPOSED MAINLINE VALVE | PROPOSED PIPELINE RECEIVER | PROPOSED NEXUS PIPELINE - MAR 2016 ROUTE | PROPOSED INTERCONNECTING PIPELINE | PROPOSED M&R STATION | USGS QUADRANGLE BOUNDARY

FEET
2,000 1,000 0 2,000 4,000

FOR INFORMATIONAL USE ONLY

N W E S

REV	DSN	CHK	APP	DATE	DESCRIPTION

FLUOR

ENGINEERING APPROVALS				
DRAWN BY:	BID		CONSTRUCTION	
TITLE	SIGNATURE	DATE	SIGNATURE	DATE


NEXUS GAS TRANSMISSION PROJECT
PROPOSED PIPELINE
USGS QUAD MAP

NEXUS GAS TRANSMISSION

LOC.

YEAR: 2015 | W.O. | SCALE: 1 " = 2,000 ' | DWG. 20 of 30 | REV. D

Document Path: C:\NWI and Quad Maps\USGS_QUAD_RevD.mxd

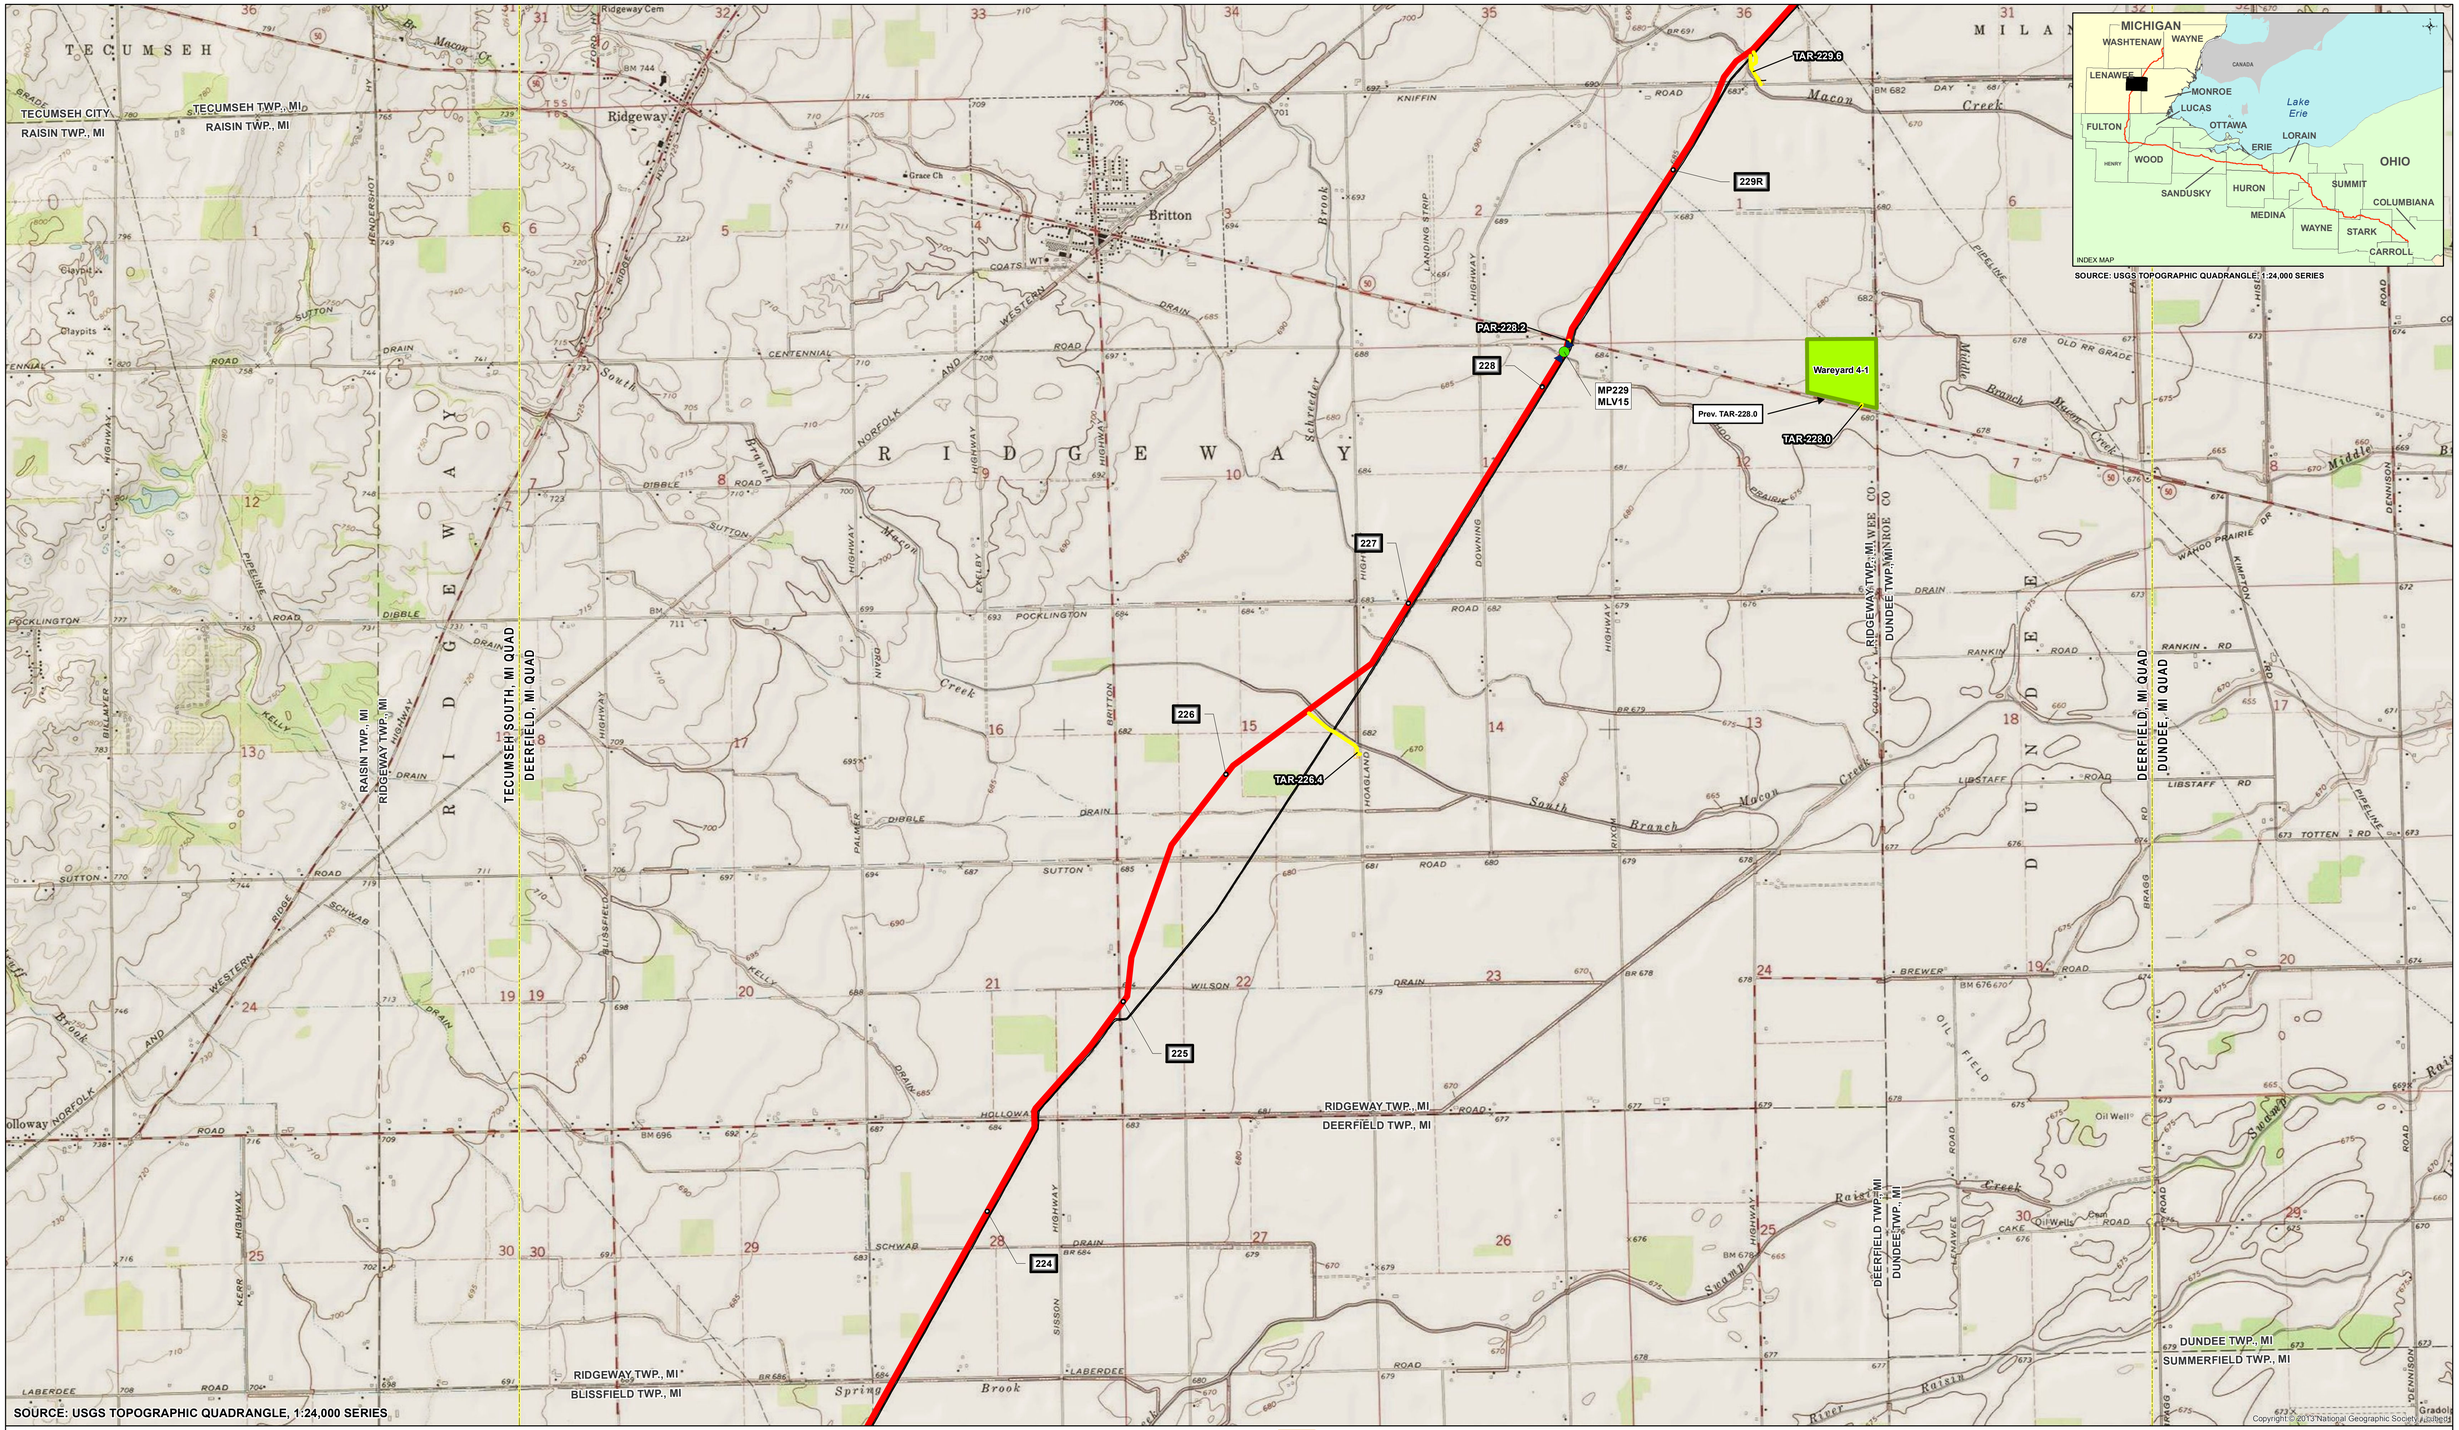

SOURCE: USGS TOPOGRAPHIC QUADRANGLE, 1:24,000 SERIES

MILE POST | PROPOSED PIPELINE VALVE (W/IN CS) | PROPOSED PIPELINE LAUNCHER | PROPOSED ACCESS ROAD | PROPOSED MAINLINE PIPELINE | EXISTING PIPELINES | PROPOSED COMPRESSOR STATION SITE | PROPOSED WAREYARD | EXISTING FACILITY | COUNTY BOUNDARY

PROPOSED TAP | PROPOSED MAINLINE VALVE | PROPOSED PIPELINE RECEIVER | PROPOSED NEXUS PIPELINE - MAR 2016 ROUTE | PROPOSED INTERCONNECTING PIPELINE | PROPOSED M&R STATION | USGS QUADRANGLE BOUNDARY

2,000 1,000 0 2,000 4,000 FEET

FOR INFORMATIONAL USE only

N W E S

REV	DSN	CHK	APP	DATE	DESCRIPTION

FLUOR

ENGINEERING APPROVALS				
DRAWN BY:	BID		CONSTRUCTION	
TITLE	SIGNATURE	DATE	SIGNATURE	DATE


NEXUS GAS TRANSMISSION PROJECT
PROPOSED PIPELINE
USGS QUAD MAP

NEXUS GAS TRANSMISSION

LOC.

YEAR: 2015	W.O.	SCALE: 1 " = 2,000 '	DWG. 26 of 30	REV. D

Document Path: C:\NWI and Quad Maps\USGS_QUAD_RevD.mxd

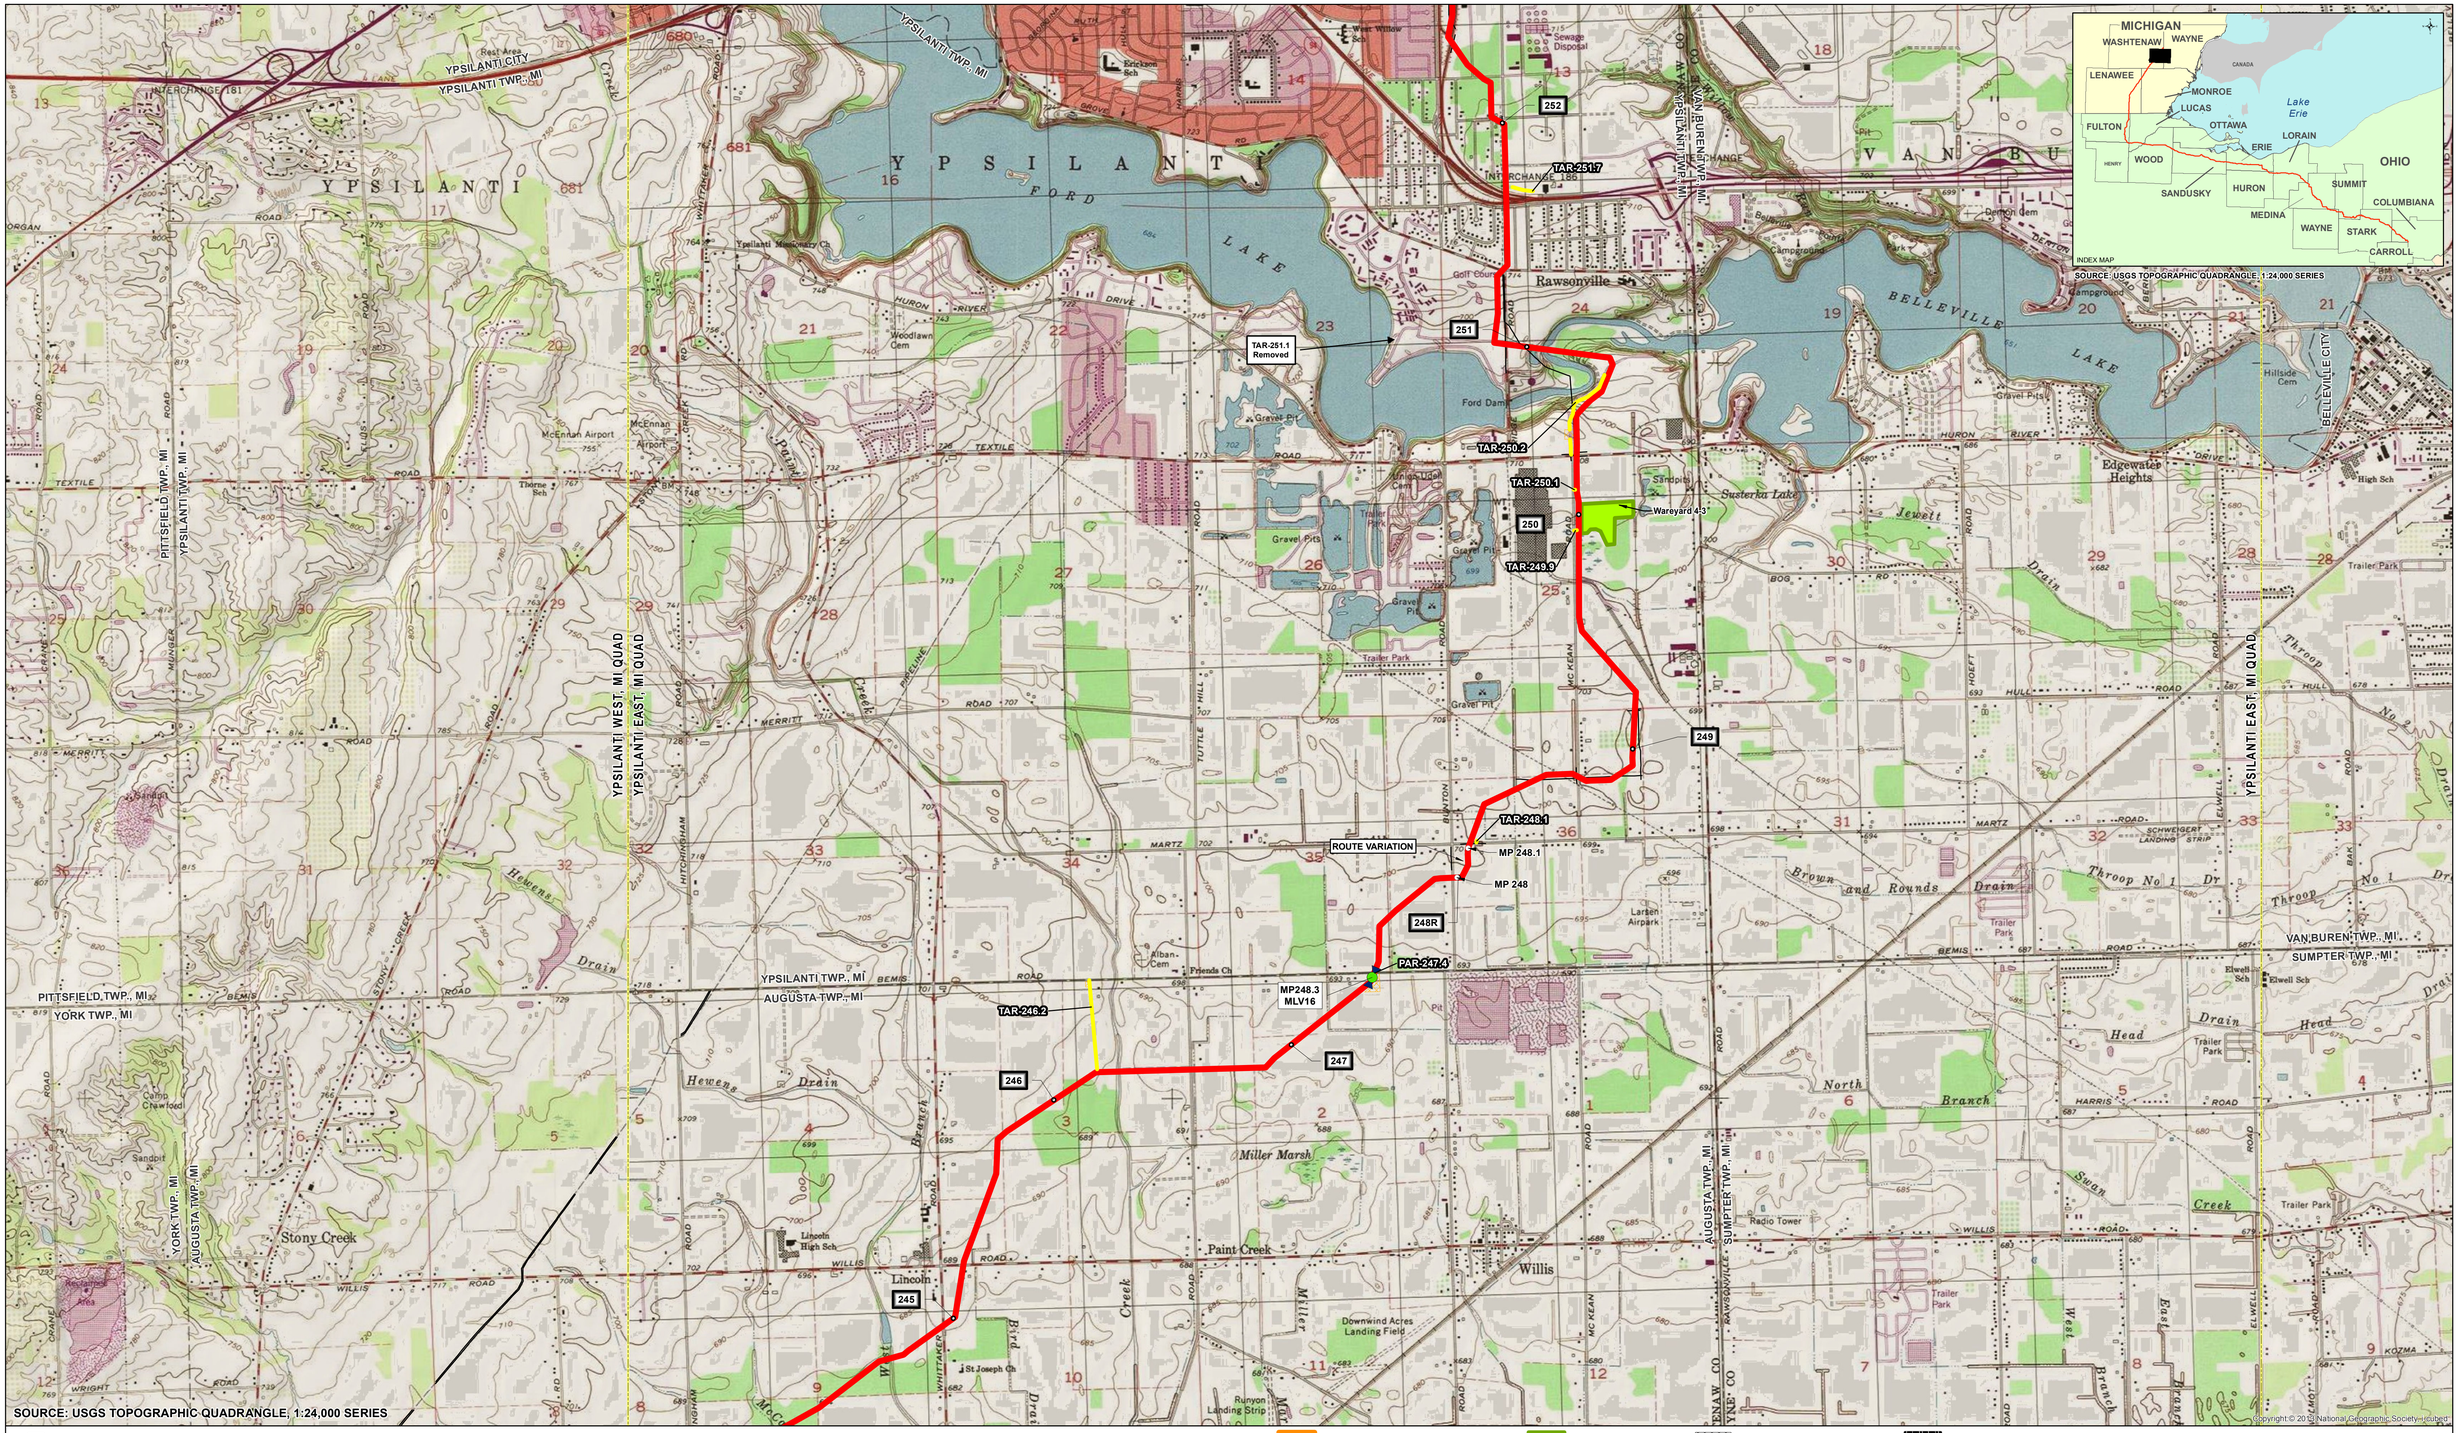

MILE POST | PROPOSED PIPELINE VALVE (W/IN CS) | PROPOSED PIPELINE LAUNCHER | PROPOSED ACCESS ROAD | PROPOSED MAINLINE PIPELINE | EXISTING PIPELINES | PROPOSED COMPRESSOR STATION SITE | PROPOSED WAREYARD | EXISTING FACILITY | COUNTY BOUNDARY

PROPOSED TAP | PROPOSED MAINLINE VALVE | PROPOSED PIPELINE RECEIVER | PROPOSED NEXUS PIPELINE - MAR 2016 ROUTE | PROPOSED INTERCONNECTING PIPELINE | PROPOSED M&R STATION | USGS QUADRANGLE BOUNDARY

FEET
2,000 1,000 0 2,000 4,000

FOR INFORMATIONAL USE ONLY

N W E S

REV	DSN	CHK	APP	DATE	DESCRIPTION

FLUOR

ENGINEERING APPROVALS				
DRAWN BY:	BID		CONSTRUCTION	
TITLE	SIGNATURE	DATE	SIGNATURE	DATE

NEXUS GAS TRANSMISSION PROJECT
PROPOSED PIPELINE
USGS QUAD MAP

NEXUS GAS TRANSMISSION

LOC.

YEAR: 2015	W.O.	SCALE: 1 " = 2,000 '	DWG. 29 of 30	REV. D

Document Path: C:\NWI and Quad Maps\USGS_QUAD_RevD.mxd



INDEX MAP

SOURCE: USGS TOPOGRAPHIC QUADRANGLE, 1:24,000 SERIES

SUPERIOR

CANTON

YPSILANTI

WILLOW RUN

EASTLAWN

VAN BUREN

Denton

SUPERIOR TWP., MI
CANTON TWP., MI
YPSILANTI TWP., MI
YPSILANTI CITY
VAN BUREN TWP., MI

ANN ARBOR EAST, MI QUAD
DENTON, MI QUAD
YPSILANTI EAST, MI QUAD
YPSILANTI WEST, MI QUAD

WILLOW RUN EXISTING FACILITY

TAR-255.0 R
PAR-255.1
MR04 (DTE /Willow Run)
TAR Adjusted
TAR-254.4 R
Wareyard 4-4
254R
253

UNIVERSITY OF MICHIGAN INSTITUTE OF SCIENCE AND TECHNOLOGY

WILLOW RUN AIRPORT

Copyright © 2013 National Geographic Society, i-cubed

MILE POST
PROPOSED TAP
PROPOSED PIPELINE VALVE (W/IN CS)
PROPOSED MAINLINE VALVE
PROPOSED PIPELINE LAUNCHER
PROPOSED PIPELINE RECEIVER
PROPOSED ACCESS ROAD
PROPOSED NEXUS PIPELINE - MAR 2016 ROUTE
PROPOSED MAINLINE PIPELINE
PROPOSED INTERCONNECTING PIPELINE
EXISTING PIPELINES
PROPOSED COMPRESSOR STATION SITE
PROPOSED M&R STATION
PROPOSED WAREYARD
EXISTING FACILITY
USGS QUADRANGLE BOUNDARY
COUNTY BOUNDARY

2,000 1,000 0 2,000 4,000 FEET

FOR INFORMATIONAL USE ONLY

N W E S

REV	DSN	CHK	APP	DATE	DESCRIPTION

FLUOR

ENGINEERING APPROVALS				
DRAWN BY:	BID		CONSTRUCTION	
TITLE	SIGNATURE	DATE	SIGNATURE	DATE

NEXUS GAS TRANSMISSION PROJECT
PROPOSED PIPELINE
USGS QUAD MAP

NEXUS GAS TRANSMISSION

LOC.

YEAR: 2015	W.O.	SCALE: 1 " = 2,000 '	DWG. 30 of 30	REV. D

Document Path: C:\NWI and Quad Maps\USGS_QUAD_RevD.mxd